This document and the design it covers are the property of PARSONS. They are loaned only with the borrower's expressed written agreement that they will not be reproduced, copied, loaned, exhibited, or used in any other way, except by written consent from PARSONS to the borrower.

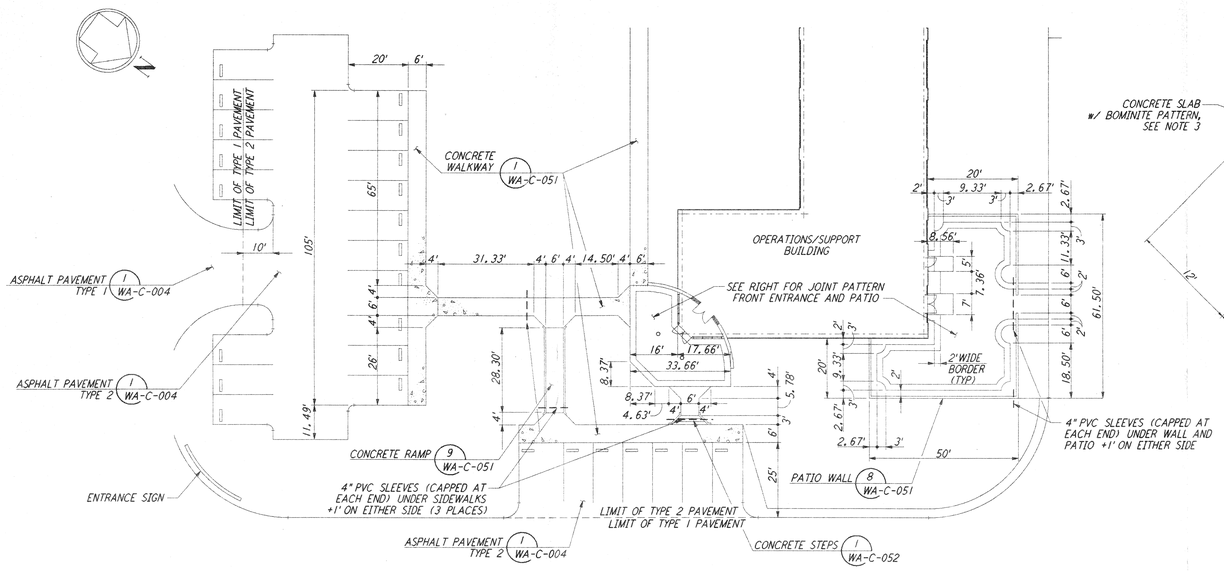

ENLARGED AREA - BUILDING ENTRANCE
SCALE: 1" = 20'

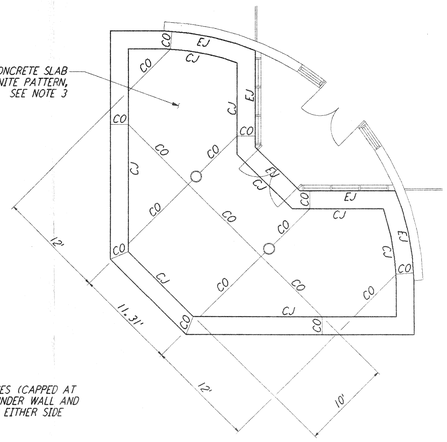

JOINT PATTERN - FRONT ENTRANCE

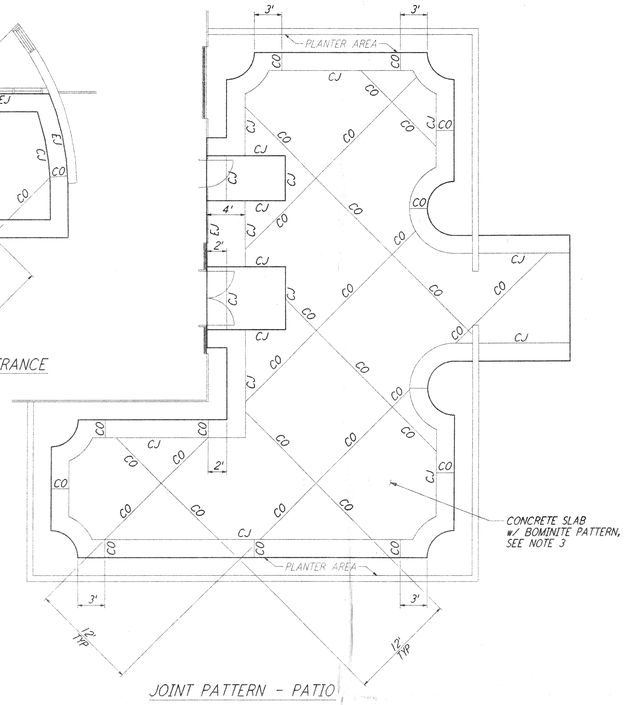

JOINT PATTERN - PATIO

NOTES:

1. SEE SHEET WA-C-002 FOR GENERAL NOTES, LEGEND AND ABBREVIATIONS.
2. SEE SHEET WA-C-505 FOR CURVE DATA.
3. BOMINITE PATTERN AND COLOR FOR FRONT ENTRANCE AND PATIO SHALL BE SUBMITTED BY CONTRACTOR FOR CLIENT APPROVAL.

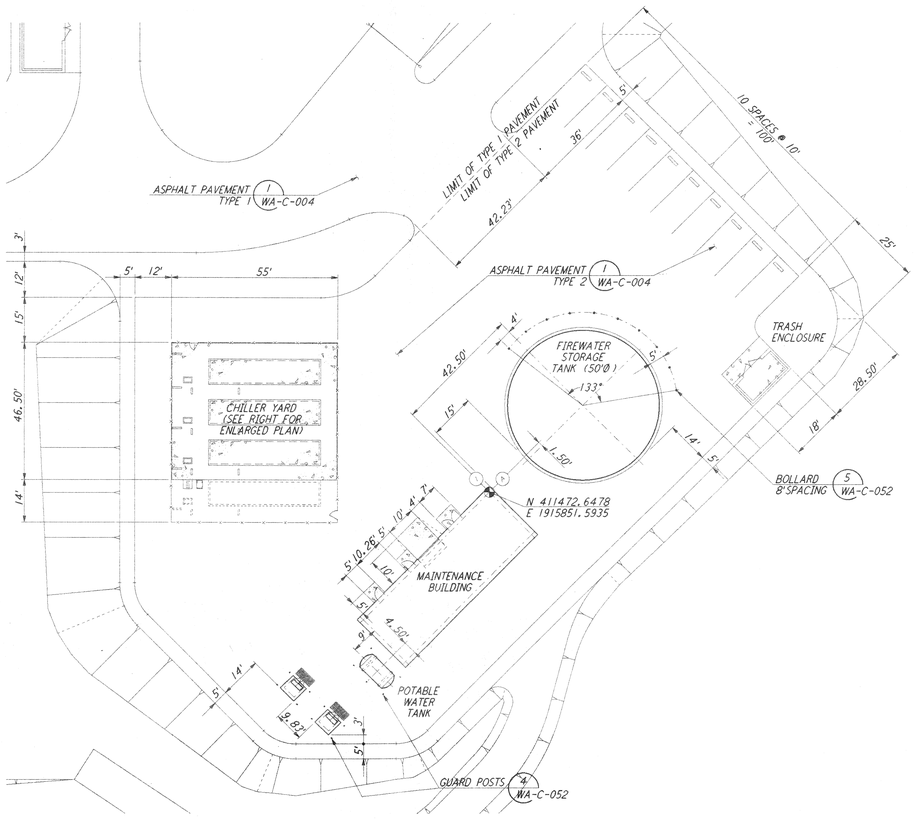

ENLARGED AREA - MAINTENANCE YARD
SCALE: 1" = 20'

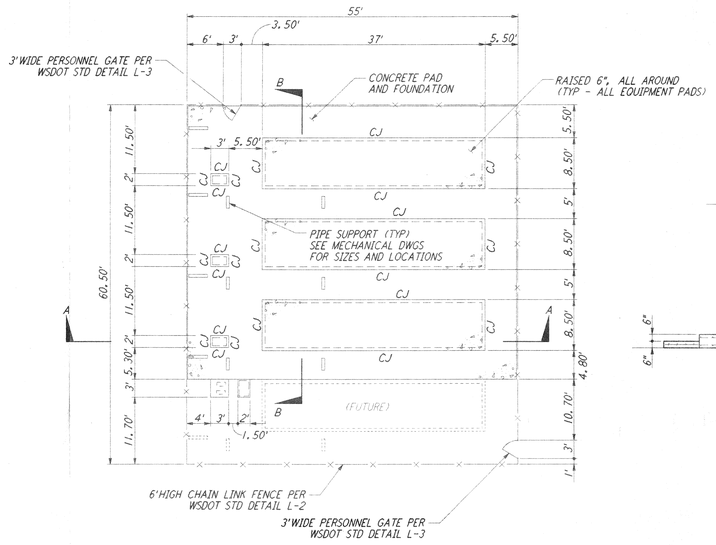

ENLARGED CHILLER YARD PLAN
SCALE: 1" = 10'

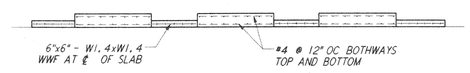

SECTION B-B

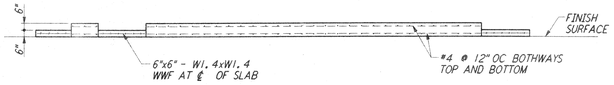

SECTION A-A

GRAPHIC SCALE
0 20 40 60 80
SCALE: 1" = 20'

REFERENCES

DRAWING NO.	DESCRIPTION

REVISIONS

NO.	DATE	BY	CHKD	ENGR	PROJ	DESCRIPTION

⚠ FOR CONSTRUCTION		
DRAWN	WRB	9/28/95
CHECKED	[illegible]	7/9/96
ENGINEER	[illegible]	7/9/96
PROJ	[illegible]	7/9/96

EXPIRES 2/13/98

PARSONS
100 WEST WALNUT STREET
PASADENA, CALIFORNIA

LIGO
CALIFORNIA INSTITUTE OF TECHNOLOGY
MASSACHUSETTS INSTITUTE OF TECHNOLOGY

LASER INTERFEROMETER GRAVITATIONAL-WAVE OBSERVATORY
SITE NO. 1 - HANFORD, WASHINGTON

TITLE
CIVIL
CORNER STATION
PLOT PLAN
ENLARGED PLANS

SCALE	CONTRACT NUMBER	PROJECT NUMBER
AS NOTED	PP150969	8094

SHEET NUMBER: WA-C-006
REVISIONS: 0

LIGO-D960200-00-O

LIGOWAF3.BDR