This document and the design it covers are the property of **PARSONS**. They are loaned only with the borrower's expressed written agreement that they will not be reproduced, copied, loaned, exhibited, or used in any other way, except by written consent from **PARSONS** to the borrower.

DATE: 06/26:96 TIME: 14:47:20
DESIGN FILE: I:\ligo\site1\st\was117.dgz

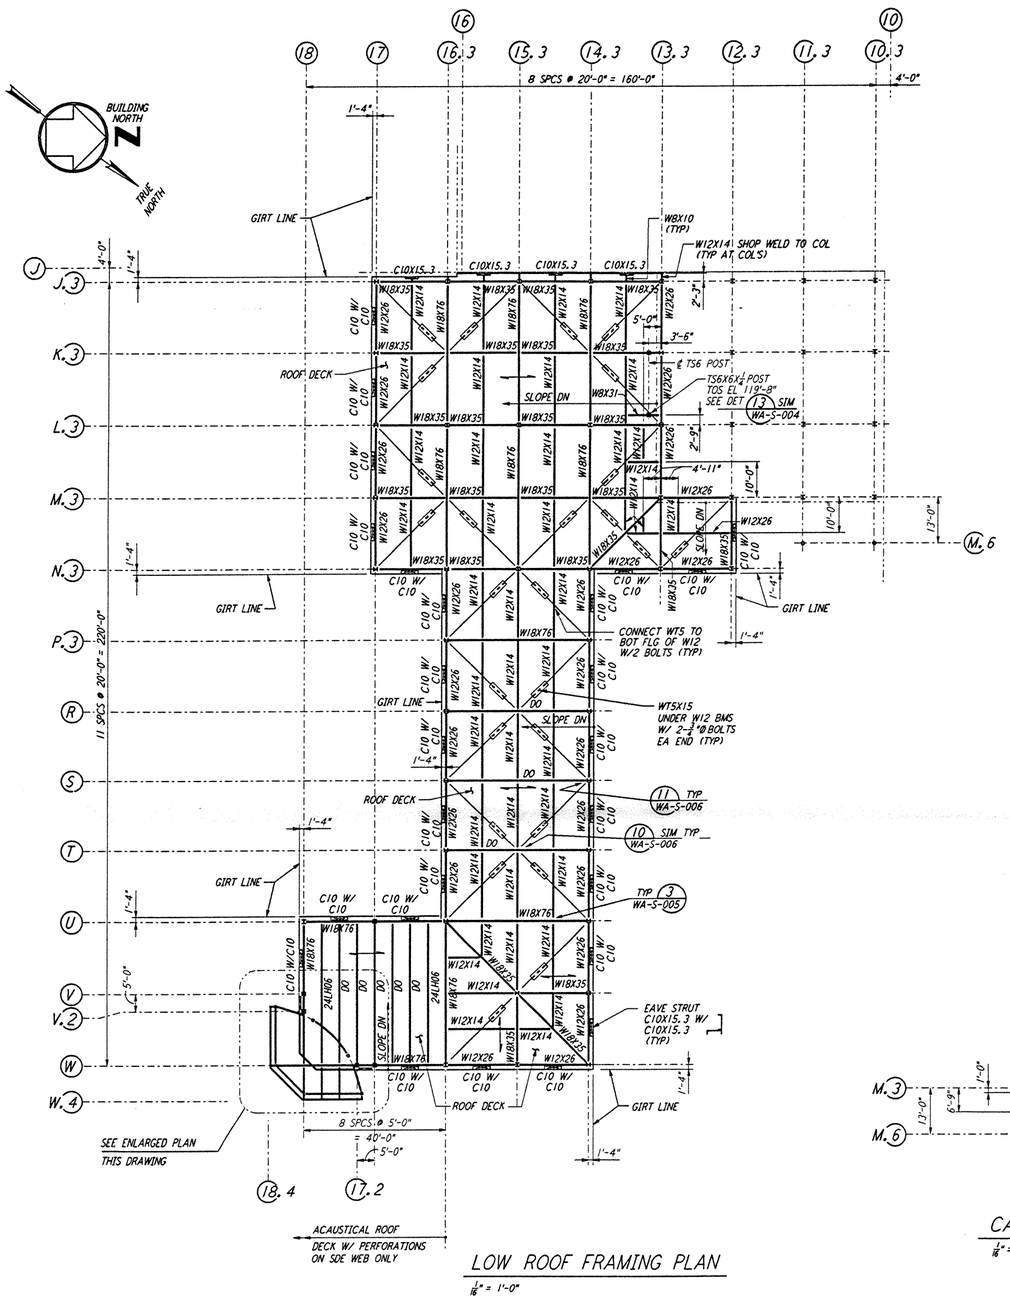

LOW ROOF FRAMING PLAN
1/16" = 1'-0"

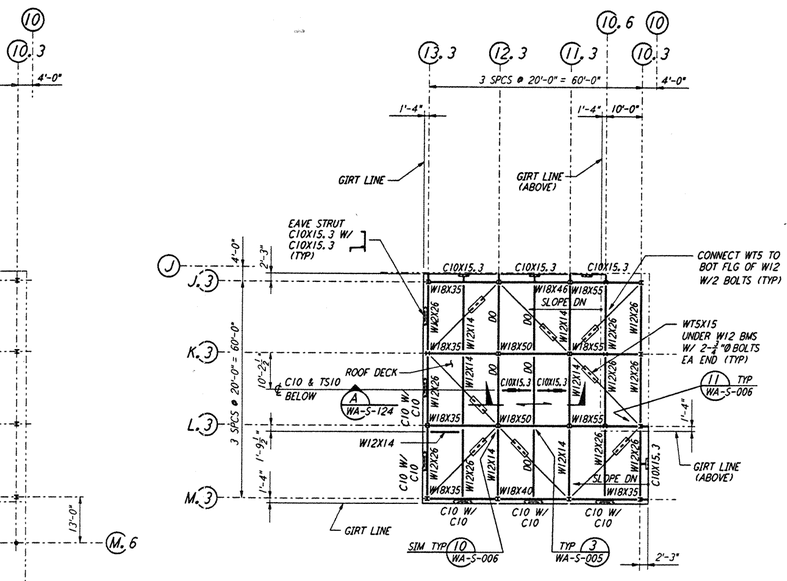

HIGH ROOF FRAMING PLAN
1/16" = 1'-0"

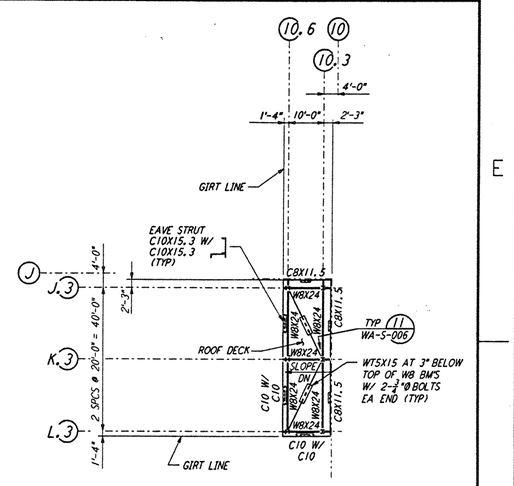

DUCT ENCLOSURE ROOF PLAN
1/16" = 1'-0"

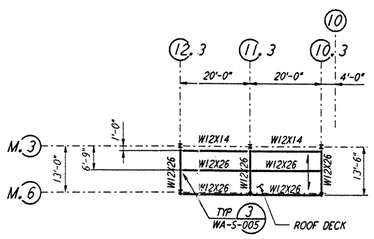

CANOPY FRAMING PLAN
1/16" = 1'-0"

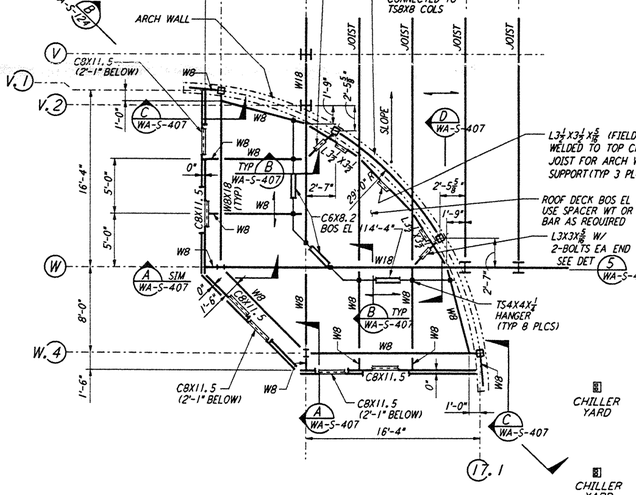

ENLARGED FRAMING PLAN
3/8" = 1'-0"

NOTE:
1. FOR STRUCTURAL GENERAL NOTES, ABBREVIATIONS AND LEGEND, SEE DWG WA-S-001.

0 8 16 24 32 40 48 56 64FT
1/16" = 1'-0"

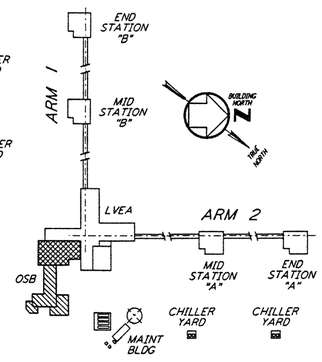

KEY PLAN

REFERENCES		REVISIONS						
DRAWING NO.	DESCRIPTION	NO.	DATE	BY	CHKD	ENGR	PROJ	DESCRIPTION

ISSUED FOR CONSTRUCTION		
DRAWN	MCS	6-24-96
CHECKED		7-2-96
ENGINEER		6-28-96
PROJ		7/8/96

SAMIR A. HANNA — STATE OF WASHINGTON — 13793 — REGISTERED PROFESSIONAL ENGINEER
EXPIRES 10-27-96

PARSONS
100 WEST WALNUT STREET
PASADENA, CALIFORNIA

LIGO
CALIFORNIA INSTITUTE OF TECHNOLOGY
MASSACHUSETTS INSTITUTE OF TECHNOLOGY

LASER INTERFEROMETER GRAVITATIONAL-WAVE OBSERVATORY
SITE NO. 1 - HANFORD, WASHINGTON

TITLE: STRUCTURAL CORNER STATION OSB ROOF FRAMING PLANS

SCALE	CONTRACT NUMBER	PROJECT NUMBER
AS NOTED	PP150969	8094

SHEET NUMBER: WA-S-117
REVISIONS: 0

LIGO-D960297-00-O | LIGOWAF.BDR

Wed Jun 26 14:46:53 1996 S:\S-CAD\LIGO\SITE1\ST\WAS117.DGZ JAVA\UTILS\VUE\LIB\S\VJ0826\S1117.PLT