This document and the design it covers are the property of PARSONS. They are loaned only with the borrower's expressed written agreement that they will not be reproduced, copied, loaned, exhibited, or used in any other way, except by written consent from PARSONS to the borrower.

DATE: 06/26:96 TIME: 16:41:48
DESIGN FILE: I:\ligo\site1\st\was514.dgz

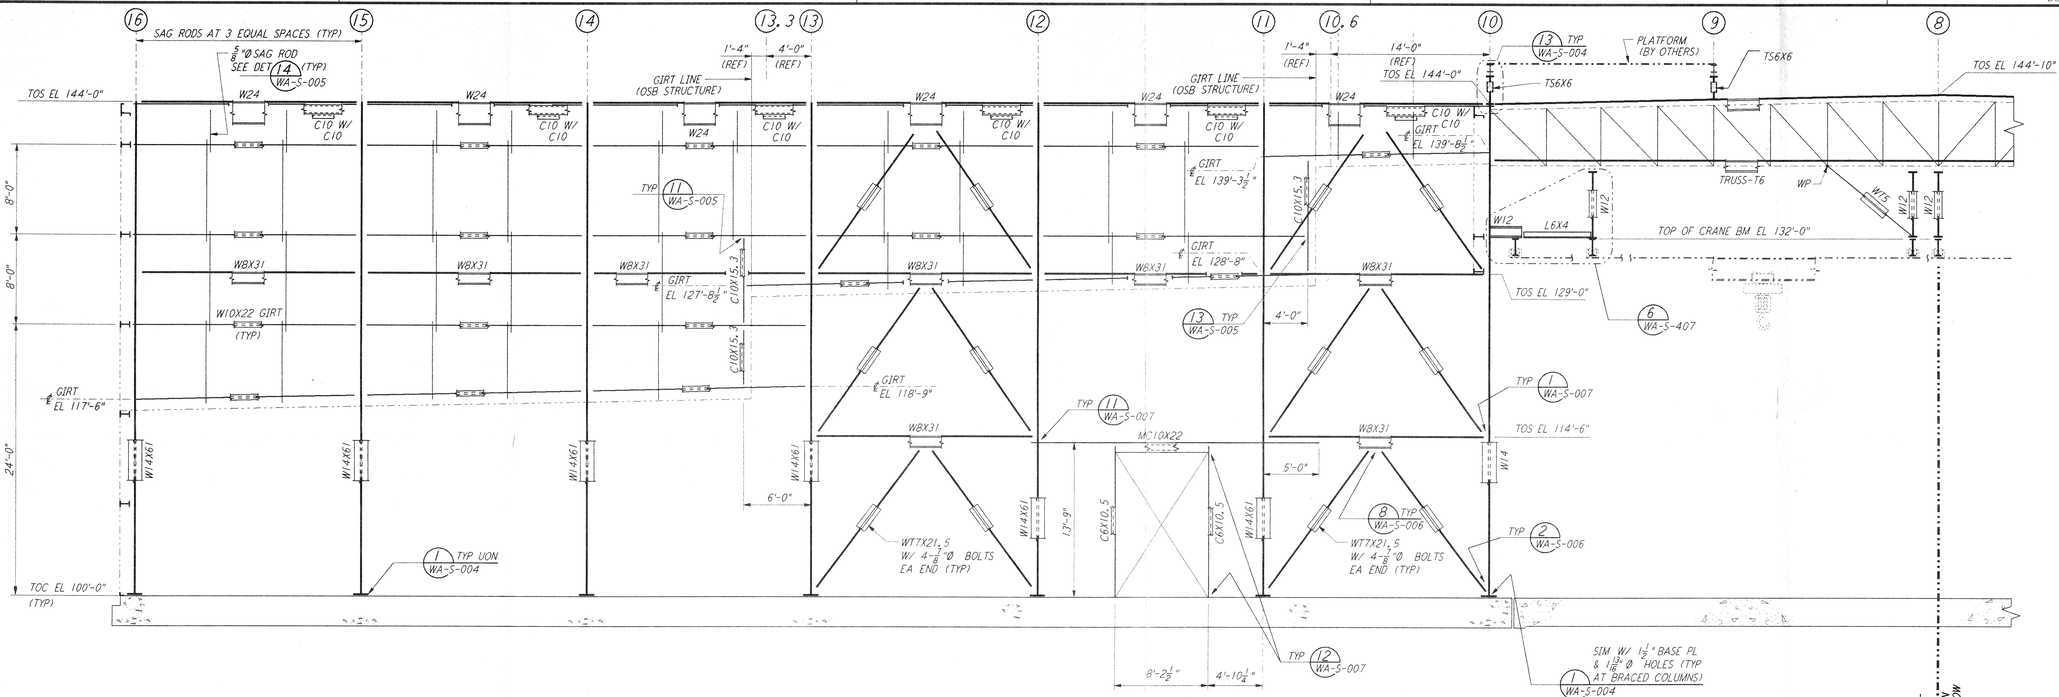

PARTIAL ELEVATION AT COLUMN LINE J

3/16" = 1'-0"

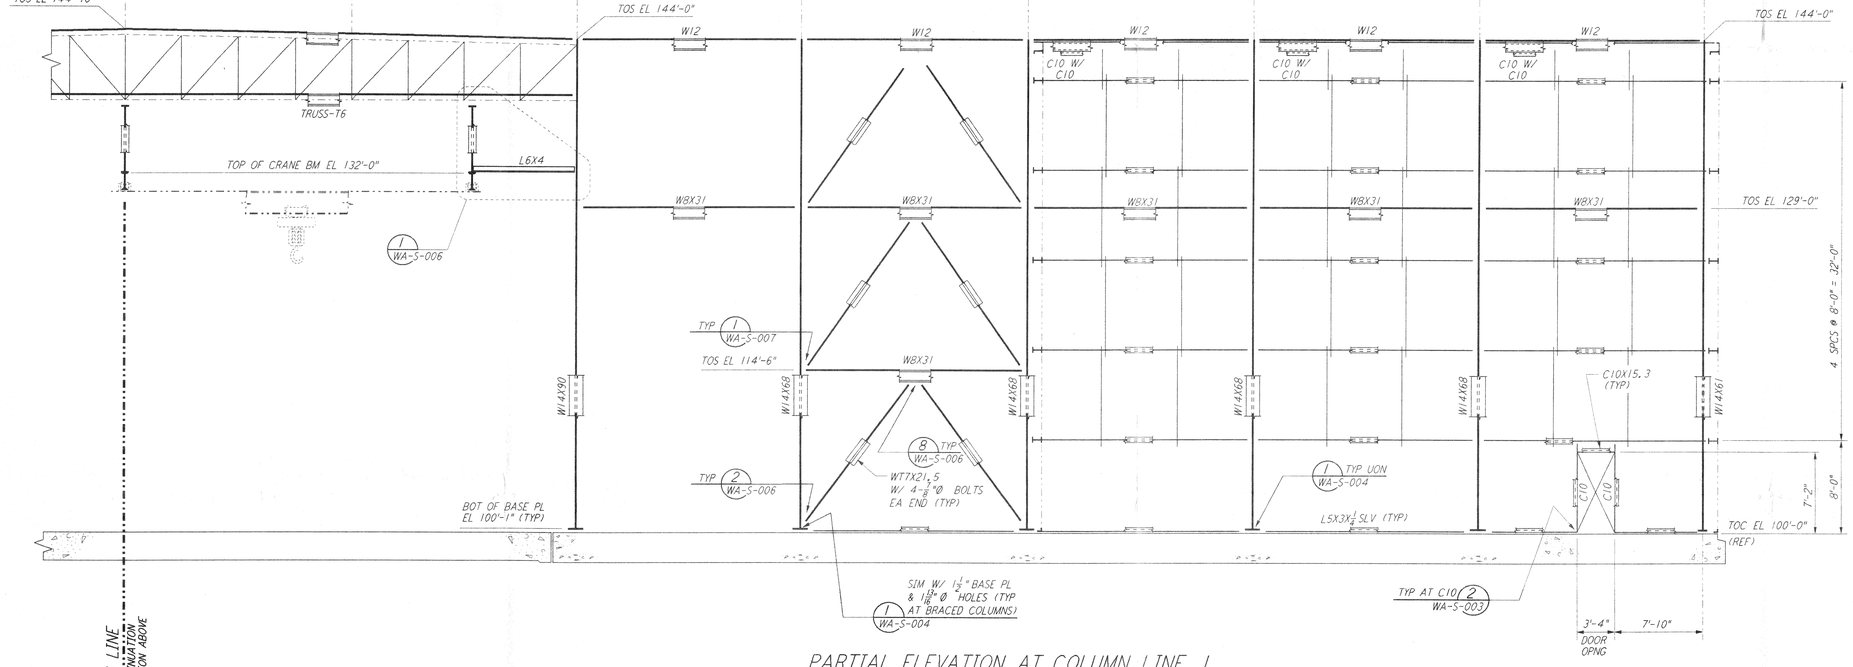

PARTIAL ELEVATION AT COLUMN LINE J

3/16" = 1'-0"

NOTE:

1. FOR NOTES SEE DRAWING WA-S-507.

0 4 8 12 16 20FT
3/16" = 1'-0"

REFERENCES

DRAWING NO.	DESCRIPTION

REVISIONS

NO.	DATE	BY	CHKD	ENGR	PROJ	DESCRIPTION

ISSUED FOR CONSTRUCTION		
DRAWN	MCS	6-24-96
CHECKED	Tom	7-2-96
ENGINEER	BR	6-28-96
PROJ	[illegible]	7/9/96

STATE OF CALIFORNIA — STANLEY A. LIVINGSTON — No. 19173 — REGISTERED PROFESSIONAL ENGINEER — EXPIRES 10-24-96

PARSONS
100 WEST WALNUT STREET
PASADENA, CALIFORNIA

LIGO
CALIFORNIA INSTITUTE OF TECHNOLOGY
MASSACHUSETTS INSTITUTE OF TECHNOLOGY

LASER INTERFEROMETER GRAVITATIONAL-WAVE OBSERVATORY
SITE NO. 1 - HANFORD, WASHINGTON

TITLE
STRUCTURAL
CORNER STATION
LVEA FRAMING ELEVATIONS
SHEET 8

SCALE	CONTRACT NUMBER	PROJECT NUMBER
AS NOTED	PP150969	8094

SHEET NUMBER: WA-S-514
REVISIONS: 0

LIGO-D960335-00-O

LIGOXAF.DGR