This document and the design it covers are the property of **PARSONS**. They are loaned only with the borrower's expressed written agreement that they will not be reproduced, copied, loaned, exhibited, or used in any other way, except by written consent from **PARSONS** to the borrower.

DESIGN FILE: I:\ligo\site\str\was518.dgz

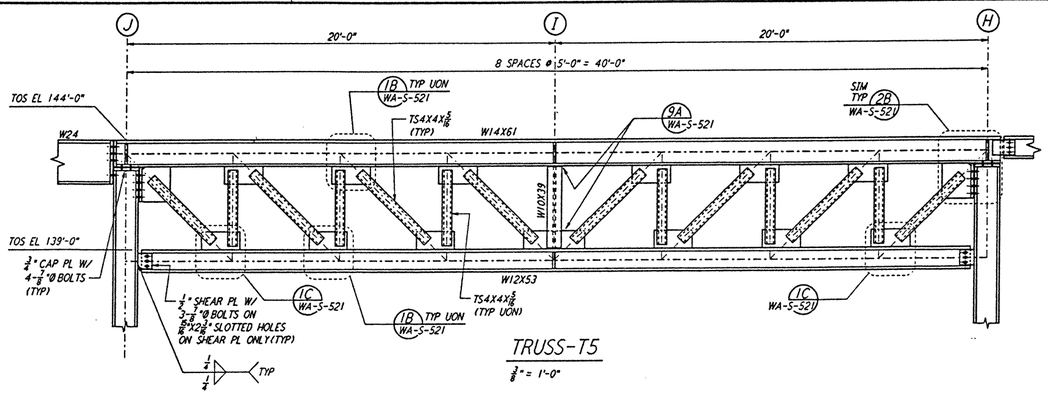

TRUSS-T5

3/8" = 1'-0"

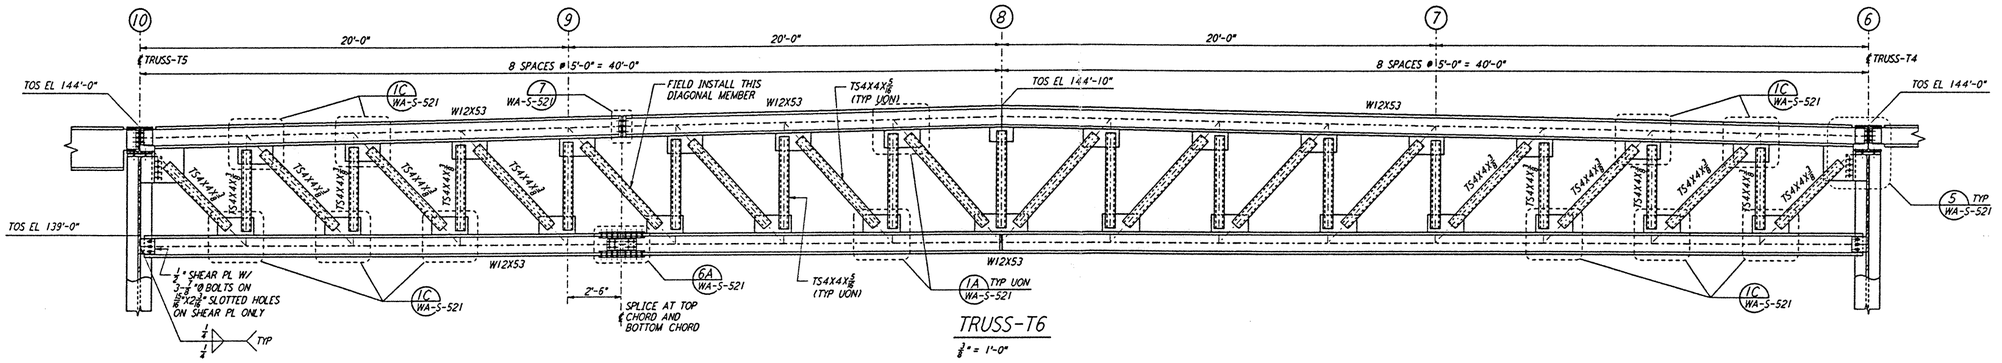

TRUSS-T6

3/8" = 1'-0"

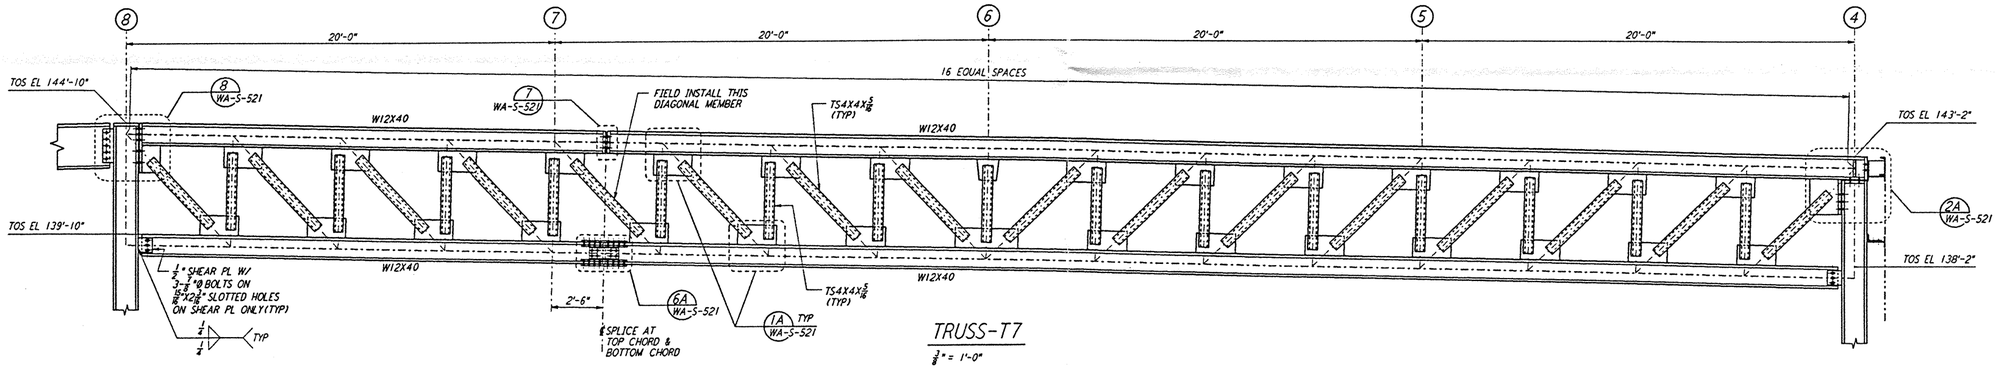

TRUSS-T7

3/8" = 1'-0"

NOTE:

1. FOR NOTES SEE DRAWING WA-S-517.

0 2 4 6 8 10FT

3/8" = 1'-0"

REFERENCES		REVISIONS							
DRAWING NO.	DESCRIPTION	NO.	DATE	BY	CHKD	ENGR	PROJ	DESCRIPTION
		A	4-19-96	MCS	DDM	MM	CDW	FINAL DESIGN REVIEW & BID

DRAWN	MCS	
CHECKED		
ENGINEER		
PROJ		

PARSONS

100 WEST WALNUT STREET
PASADENA, CALIFORNIA

LIGO

CALIFORNIA INSTITUTE OF TECHNOLOGY
MASSACHUSETTS INSTITUTE OF TECHNOLOGY

LASER INTERFEROMETER GRAVITATIONAL-WAVE OBSERVATORY
SITE NO. 1 - HANFORD, WASHINGTON

TITLE: STRUCTURAL CORNER STATION LVEA TRUSS ELEVATIONS SHEET 2

SCALE	CONTRACT NUMBER	PROJECT NUMBER
AS NOTED	PP150969	8094

SHEET NUMBER: WA-S-518 REVISIONS: A

LIGO-D960339-A-D

LIGOWAF.BDR

Tue Apr 30 01:19:02 1996 33.4.3822 J:\PLOTS\DRIVES\V3822\STR\WAS518.PRT