not be reproduced, copied, loaned, exhibited, or used in any other way, except by written consent from PARSONS to the borrower.

This document and the design it covers are the property of PARSONS. They are loaned only with the borrower's expressed written agreement that they will

DATE: 04/09/96 TIME: 20:20:57
DESIGN FILE: I:\ligo\site1\st\was519.dgz

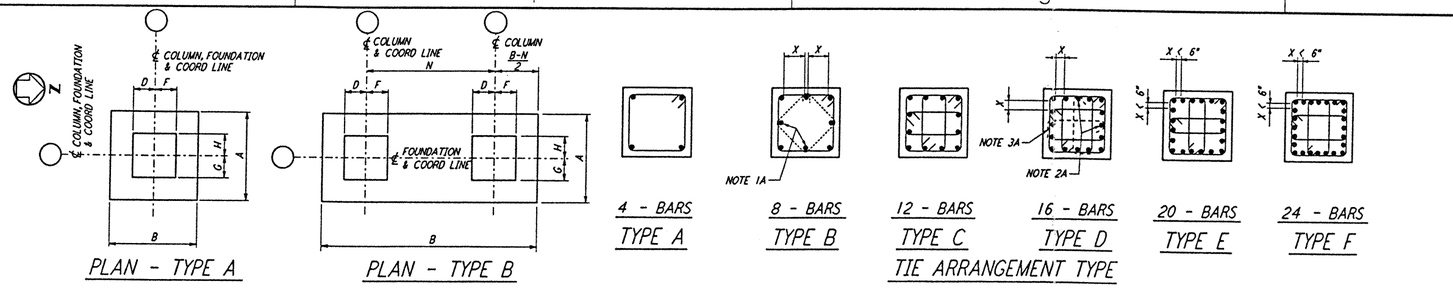

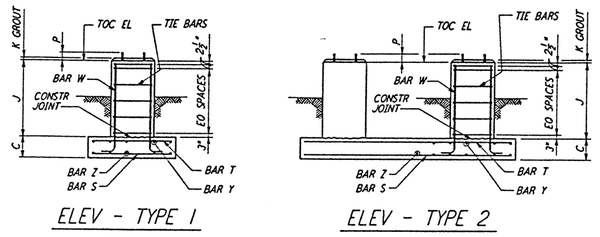

TIE REINFORCEMENT NOTES:

1A. THESE BARS MUST BE TIED AS SHOWN BY DASHED LINES WHEN X DISTANCE IS OVER 6 INCHES.
2A. THESE BARS NEED NOT BE TIED WHEN X DISTANCE IS 6 INCHES OR LESS.
3A. ALTERNATE 90° HOOKS IN COLUMNS.

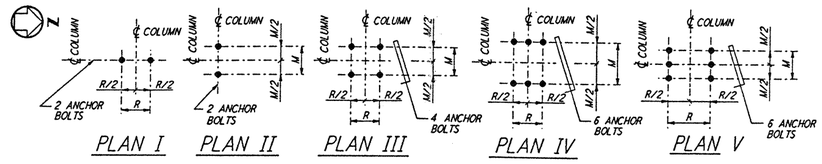

NOTES:

1. CONSTRUCTION SHALL COMPLY WITH ALL THE REQUIREMENTS OF THE GENERAL NOTES ON DRAWING WA-S-001.
2. THE BAR SPACING IS BASED ON CENTER TO CENTER OF TIE SET.
3. FOR ANCHOR BOLT DETAILS SEE DETAIL 1 / W-S-003

FOUNDATION NO OF FDNS REQD	FOUNDATION LOCATION (COL LINES)	TOP OF CONC EL	FOUNDATION TYPE PLAN	FOUNDATION TYPE ELEV	DIMENSIONS A	B	C	D	F	G	H	J	K	M	R	N	ANCHOR BOLTS ANCHOR BOLT PLAN	TYPE	NO PER PIER	SIZE D	L	P	REINFORCING PER FOUNDATION BAR S NO	BAR S SIZE	BAR Z NO	BAR Z SIZE	BAR T NO	BAR T SIZE	BAR Y NO	BAR Y SIZE	BAR W NO	BAR W SIZE	TIE BAR TYPE	TIE BAR SIZE	TIE BAR NO REQD	CONC CY	FDN LOC PLAN	REMARKS
1	K-5	100'-0"	A	1	5'-9"	5'-9"	1'-0"	10"	10"	10"	10"	1'-8"	1"	7"	7"	—	III	2	4	1"	1'-4"	4"	7	#5	7	#5	7	#5	7	#5	8	#6	B	#4	4	1.3	WA-S-501	
1	K-4	100'-0"	A	1	5'-9"	5'-9"	1'-0"	10"	1'-4½"	10"	10"	1'-8"	1"	7"	7"	—	III	2	4	1"	1'-4"	4"	7	#5	7	#5	7	#5	7	#5	8	#6	B	#4	4	1.3	WA-S-501	
1	P-6	100'-0"	A	1	5'-9"	5'-9"	1'-0"	10"	10"	1'-4½"	10"	1'-8"	1"	7"	7"	—	III	2	4	1"	1'-4"	4"	7	#5	7	#5	7	#5	7	#5	8	#6	B	#4	4	1.3	WA-S-501	
1	P-7	100'-0"	A	1	5'-9"	5'-9"	1'-0"	10"	10"	1'-4½"	10"	1'-8"	1"	7"	7"	—	III	2	4	1"	1'-4"	4"	7	#5	7	#5	7	#5	7	#5	8	#6	B	#4	4	1.3	WA-S-501	
1	L-4	100'-0"	B	2	8'-0"	28'-0"	2'-0"	1'-0"	1'-4½"	1'-0"	1'-0"	2'-0"	1"	7"	7"	20'-0"	III	2	4	1½"	2'-6"	6"	10	#6	33	#6	10	#6	33	#6	8	#6	B	#4	4	16.8	WA-S-501	
1	M-4	100'-0"						1'-0"	1'-4½"	1'-0"	1'-0"	2'-0"	1"	7"	7"		III	2	4	1½"	2'-6"	6"									8	#6	B	#4	4			
1	N-4	100'-0"						1'-0"	1'-4½"	1'-0"	1'-0"	2'-0"	1"	7"	7"		III	2	4	1½"	2'-6"	6"									8	#6	B	#4	4			
1	P-4	100'-0"	—	—	—	—	—	1'-0"	1'-4½"	1'-4½"	1'-0"	2'-0"	1"	7"	7"	—	III	2	4	1½"	2'-6"	6"	—	—	—	—	—	—	—	—	8	#7	B	#4	4	28.7	WA-S-501	FOR ADDITIONAL INFORMATION SEE FDN LOCATION PLAN
1	P-5	100'-0"						1'-0"	1'-0"	1'-4½"	1'-0"	2'-0"	1"	7"	7"		III	2	4	1½"	2'-6"	6"									8	#6	B	#4	4			
1	A-8, 7, A-9, 7, A-10, B-6, B-10, C-6, C-10, F-2, F-10, H-13, H-14, H-15, H, 7-1, J, 7-1, J-1, J-2, J-3, J-6, J-14, J-15, K-6, K-10, N-8, P-10		—	—	—	—	—	—	—	—	—	—	1"	7"	7"	—	III	2	4	1"	1'-4"	4"	—	—	—	—	—	—	—	—	—	—	—	—	—	—	WA-S-501	FOR ADDITIONAL INFORMATION SEE FDN LOCATION PLAN
1	A-6, A-7, A-8, D-6, D-10, E-6, E-10, F-1, F-4, F-5, F-6, F-10, G-1, H-1, H-10, H-11, H-12, H-16, I-16, J-4, J-5, J-10, J-11, J-12, J-13, J-16, K-7, K-8, L-8, L-10, M-8, M-10, N-10 P-8, P-9,		—	—	—	—	—	—	—	—	—	—	1"	7"	7"	—	III	2	4	1½"	2'-6"	6"	—	—	—	—	—	—	—	—	—	—	—	—	—	—	WA-S-501	FOR ADDITIONAL INFORMATION SEE FDN LOCATION PLAN

LVEA - CORNER STATION
(FOR 3 INTERFEROMETER DESIGN)

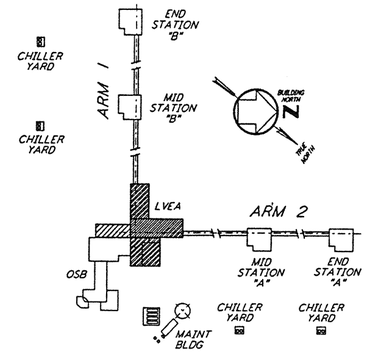

KEY PLAN

REVISIONS NO.	DATE	BY	CHKD	ENGR	PROJ	DESCRIPTION
A	4-19-96	MCS	DAM	PM	[illegible]	FINAL DESIGN REVIEW & BID

DRAWN	MCS
CHECKED	
ENGINEER	
PROJ	

PARSONS
100 WEST WALNUT STREET
PASADENA, CALIFORNIA

LIGO
CALIFORNIA INSTITUTE OF TECHNOLOGY
MASSACHUSETTS INSTITUTE OF TECHNOLOGY

LASER INTERFEROMETER
GRAVITATIONAL-WAVE OBSERVATORY
SITE NO. 1 - HANFORD, WASHINGTON

TITLE
STRUCTURAL
CORNER STATION
LVEA FOUNDATION SCHEDULE

SCALE	CONTRACT NUMBER	PROJECT NUMBER
NONE	PP150969	8094

SHEET NUMBER WA-S-519 REVISIONS A

LIGO-D960340-A-E

LIGOWAF.BOR

Apr 09 20:20:57 1996 J:\PLOTS\DRAWINGS\238Z-S-519.DWG