DATE: 06/27/96 TIME: 15:17:05
DESIGN FILE: I:\ligo\site\ee\wae214.d3z

This document and the design it covers are the property of **PARSONS**. They are loaned only with the borrower's expressed written agreement that they will not be reproduced, copied, loaned, exhibited, or used in any other way, except by written consent from **PARSONS** to the borrower.

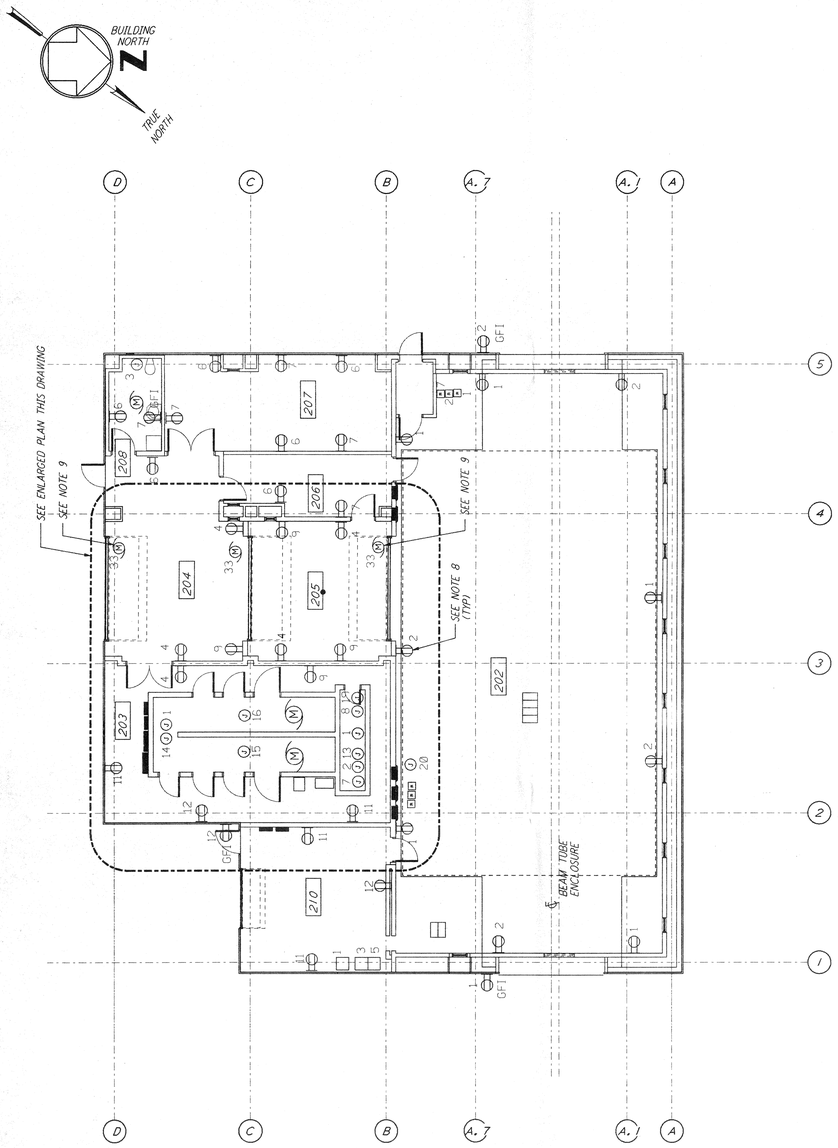

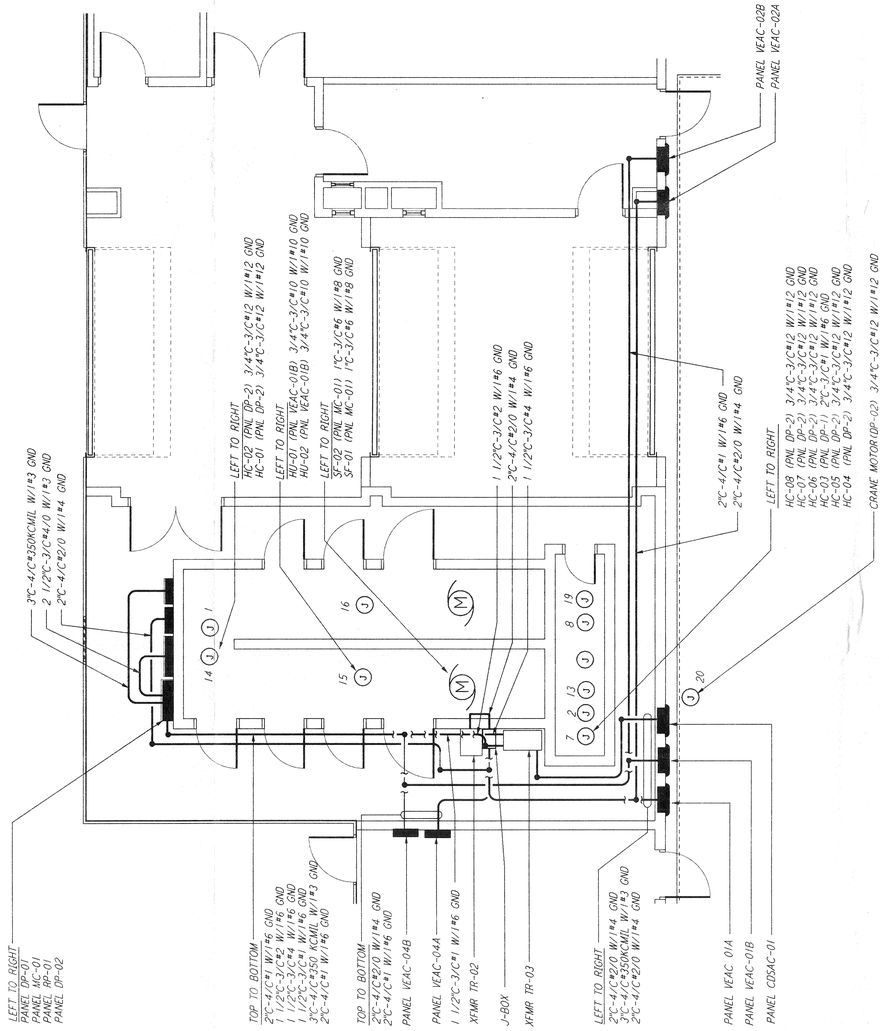

ENLARGED PLAN

1/4" = 1'-0"

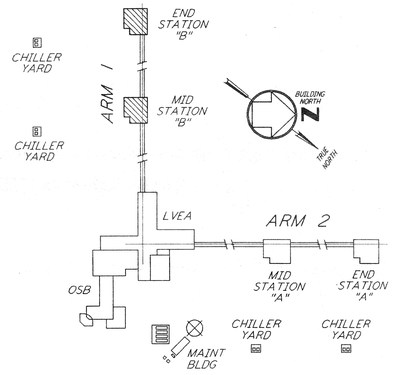

KEY PLAN

0 4 8 12 16FT
1/4" = 1'-0"

0 8 16 24 32FT
1/8" = 1'-0"

GENERAL NOTES:

1. FOR STANDARD SYMBOLS, ABBREVIATIONS AND ACRONYMS SEE DWG. WA-E-001.
2. FOR ELECTRICAL SYMBOLS SEE DWG. WA-E-002.
3. FOR STANDARD INSTALLATION DETAILS SEE DWG. WA-E-404 AND WA-E-409.
4. FOR CABLE TYPE DESCRIPTION SEE DWG. WA-E-007.
5. ALL RUNS ARE SHOWN DIAGRAMMATICALLY ONLY. CONTRACTOR SHALL COORDINATE INSTALLATION WITH OTHER DISCIPLINES.
6. FOR SINGLE LINE DIAGRAM, SEE DWG. WA-E-008.
7. FOR EQUIPMENT LOCATION, SEE HVAC DWG. WA-H-211.
8. ALL CIRCUITS SHOWN ON THIS DRAWING ARE FROM PANEL RP01 UNLESS OTHERWISE NOTED.
9. CIRCUIT SHOWN FEEDING THESE ITEMS ARE FROM DP-02.
10. PANEL SCHEDULES ARE SHOWN ON DRAWINGS WA-E-205 AND WA-E-206.

REFERENCES DRAWING NO.	DESCRIPTION	REVISIONS NO.	DATE	BY	CHKD	ENGR	PROJ	DESCRIPTION
								BID ADDENDUM #2

ISSUED FOR CONSTRUCTION		
DRAWN	M.M.	6-25-96
CHECKED	[illegible]	7-2-96
ENGINEER	[illegible]	7-3-96
PROJ	[illegible]	7/8/96

7-3-96
11-25-96

PARSONS
100 WEST WALNUT STREET
PASADENA, CALIFORNIA

LIGO
CALIFORNIA INSTITUTE OF TECHNOLOGY
MASSACHUSETTS INSTITUTE OF TECHNOLOGY

LASER INTERFEROMETER
GRAVITATIONAL-WAVE OBSERVATORY
SITE NO. 1 - HANFORD, WASHINGTON

TITLE: ELECTRICAL MID & END B STATIONS ABOVEGROUND POWER PLAN

SCALE	CONTRACT NUMBER	PROJECT NUMBER
AS NOTED	PP150969	8094

SHEET NUMBER: WA-E-214 REVISIONS: 0

LIGO-D960420-00-O

LIGOWAF3.BOR