DATE: 10/31:95 TIME: 00:51:54
DESIGN FILE: I:\ligo\site1\ee\wae101.dgz

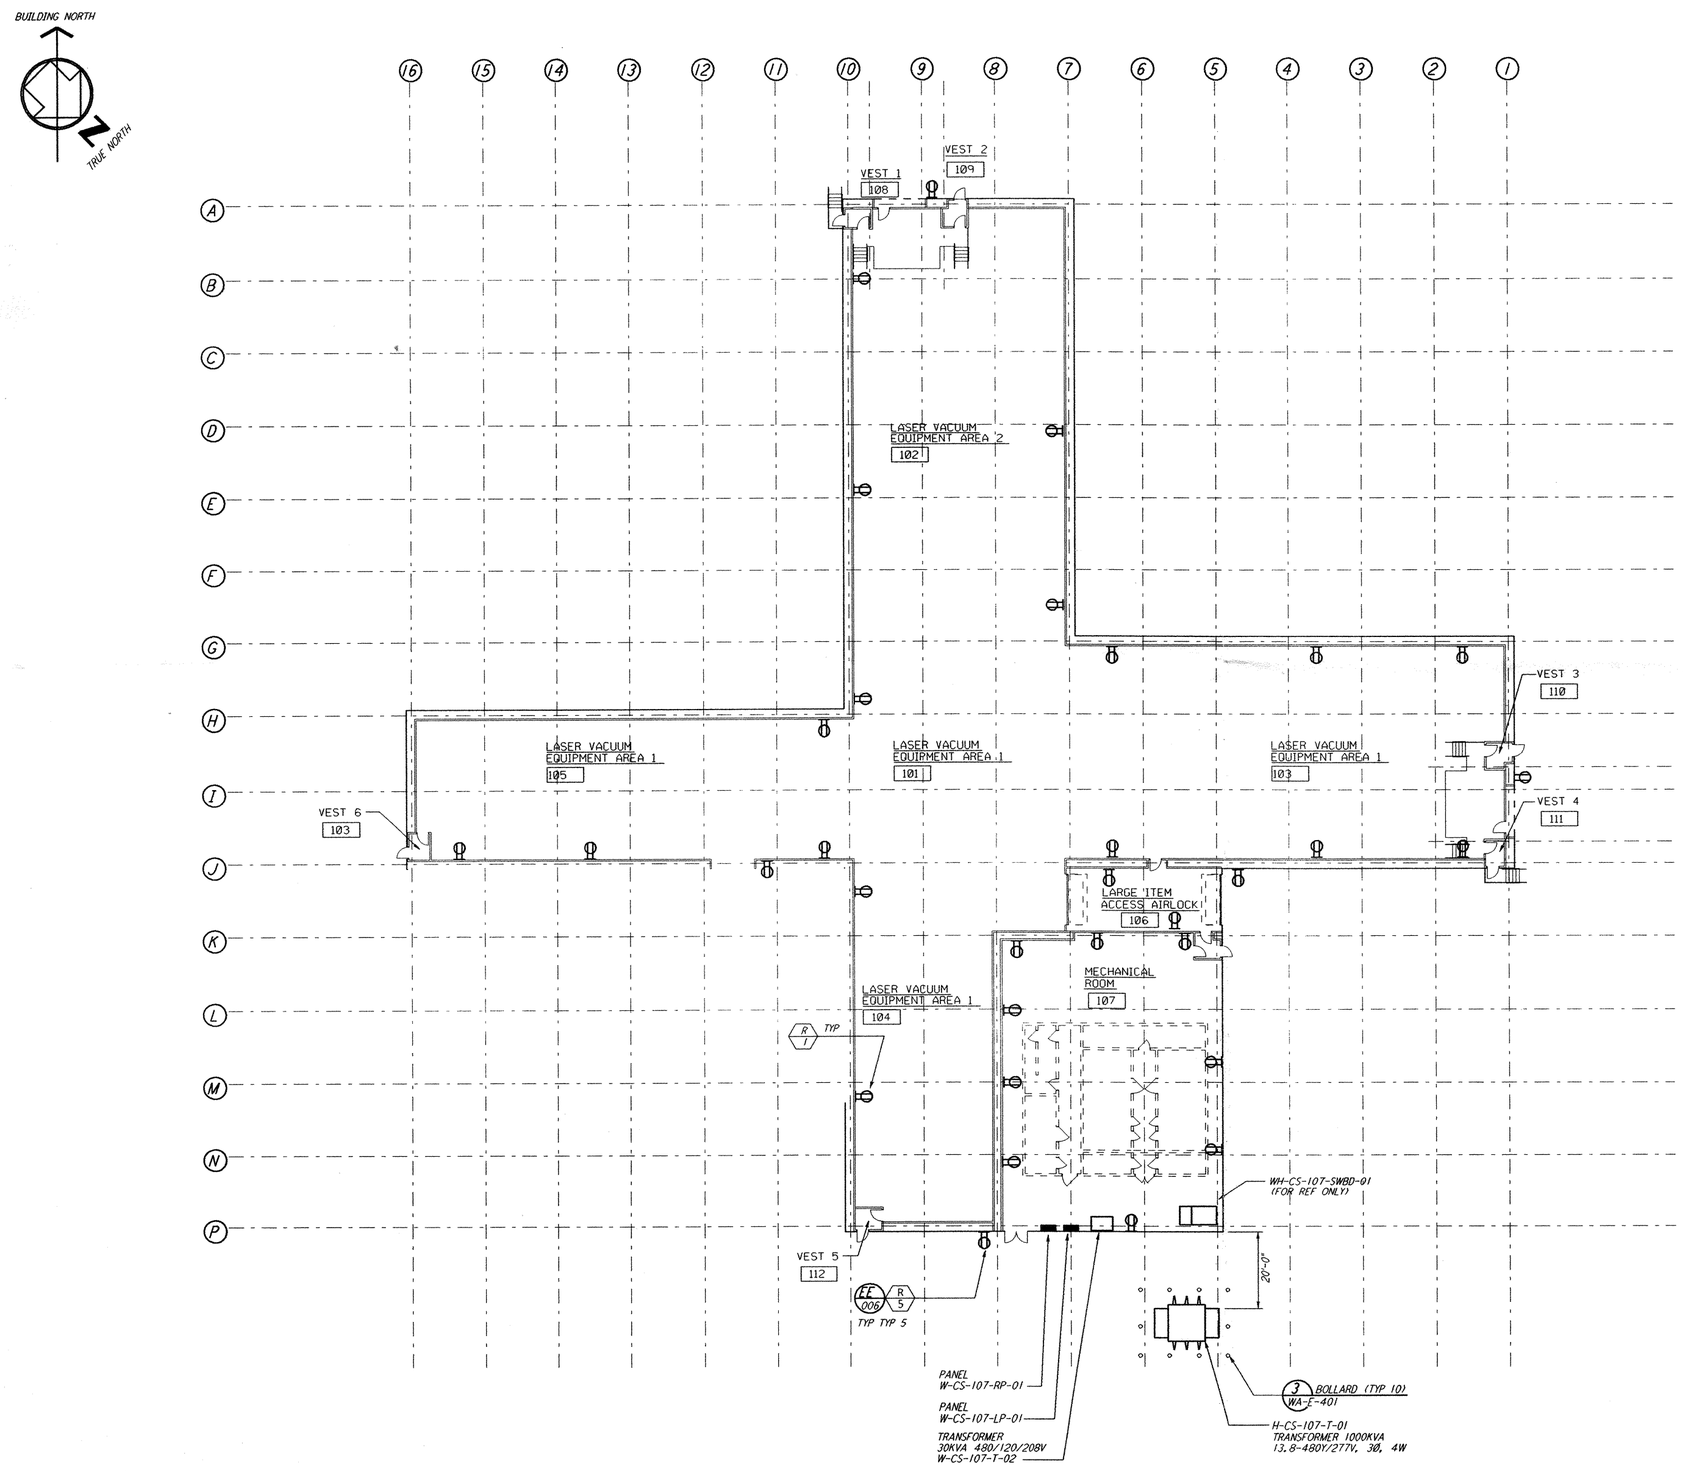

GENERAL NOTES:

1. FOR SYMBOLS SEE DWG. WA-E-002.
2. FOR ABBREVIATIONS SEE DWG WA-E-001.
3. FOR RECEPTACLE SCHEDULE SEE DWG. WA-E-007.
4. FOR RECEPTACLE PANEL SCHEDULES SEE DWG. WA-E-XXX.
5. ALL CONDUIT RUNS ARE SHOWN DIAGRAMMATICALLY ONLY, FIELD SHALL COORDINATE PRIOR TO INSTALLATION TO AVOID CONFLICT.
6. WIRES FOR RECEPTACLE CIRCUITS SHALL BE # 12 AWG THWN STRANDED COPPER, (U.O.N.).
7. EACH THREE PHASE CIRCUIT SHALL HAVE DEDICATED COMMON NEUTRAL AND GROUND.
8. ALL RECEPTACLE INSTALLED IN GYPSUM BOARD SHALL BE FLUSH MOUNTED WITH CONCEALED CONDUIT DROP FROM CEILING.
9. UNLESS OTHERWISE INDICATED RECEPTACLES ELEVATION SHALL BE 18" FROM FINISH FLOOR.
10. ALL CONDUITS SHOWN WITHOUT HASHED MARKS DENOTE $\frac{3}{4}$"C-2#12 & 1#12 GND.
11. ALL FITTINGS SHALL BE 1 1/2 " TO ALLOW SPACE FOR SPLICING (PER N.E.C. ART 370-16) FIELD SHALL FURNISH ALL REQUIRED REDUCERS.
12. CONDUITS SHALL BE SUPPORTED AT INTERVALS OF 10'-0" MAX.
13. FOR STANDARD INSTALLATION DETAILS SEE DWG. WA-E-406.

0 8 16 24 32 40 48 56 64FT
$\frac{1}{16}$" = 1'-0"

LIGO-D960489-A-D

REVISION NO.	DATE	APRD BY	DESCRIPTION OF REVISION
9			
8			
7			
6			
5			
4			
3			
2			
1			

ISSUE NO.	DATE	APRD BY	ISSUED FOR
J			
H			
G			
F			
E			
D			
C			
B			
A	10-31-95	TDM	PRELIMINARY DESIGN REVIEW

DATE	10-31-95	
DRAWN	J. G.	
CHECKED		
ENGINEER		
PROJ MGR		

PARSONS
100 WEST WALNUT STREET
PASADENA, CALIFORNIA

LIGO
CALIFORNIA INSTITUTE OF TECHNOLOGY
MASSACHUSETTS INSTITUTE OF TECHNOLOGY

LASER INTERFEROMETER
GRAVITATIONAL-WAVE OBSERVATORY
SITE NO. I - HANFORD, WASHINGTON

TITLE: ELECTRICAL CORNER STATION LVEA RECEPTACLE AND POWER PLAN

SCALE	CONTRACT NUMBER	PROJECT NUMBER
AS NOTED	PP150969	8094

SHEET NUMBER: WA-E-101
REVISIONS: A

LIGOWAF.BDR

This document and the design it covers are the property of PARSONS. They are loaned only with the borrower's expressed written agreement that they will not be reproduced, copied, loaned, exhibited, or used in any other way, except by written consent from PARSONS to the borrower.

Tue Oct 31 00:51:18 1995 s3-v18b2 J:\PLOTS\QUEUES\V18B2\EE101A.PRF