NOTES:

1.) FOR INSTRUMENT ELECTRICAL INSTALLATION DETAILS SEE PSI DWG. V049-3-007.
2.) CONDUIT IS SHOWN DIAGRAMMATICALLY AND SHALL BE FIELD VERIFIED SO AS TO OPTIMIZE SUPPORTING MEANS AND TO AVOID INTERFERENCES WITH PIPING SYSTEMS.
3.) ION PUMP POWER CABLES SHALL BE RUN IN 2" CABLE CHANNEL FROM ION PUMP DOWN TO 4" TRAY LOCATED UNDER BEAM TUBE.

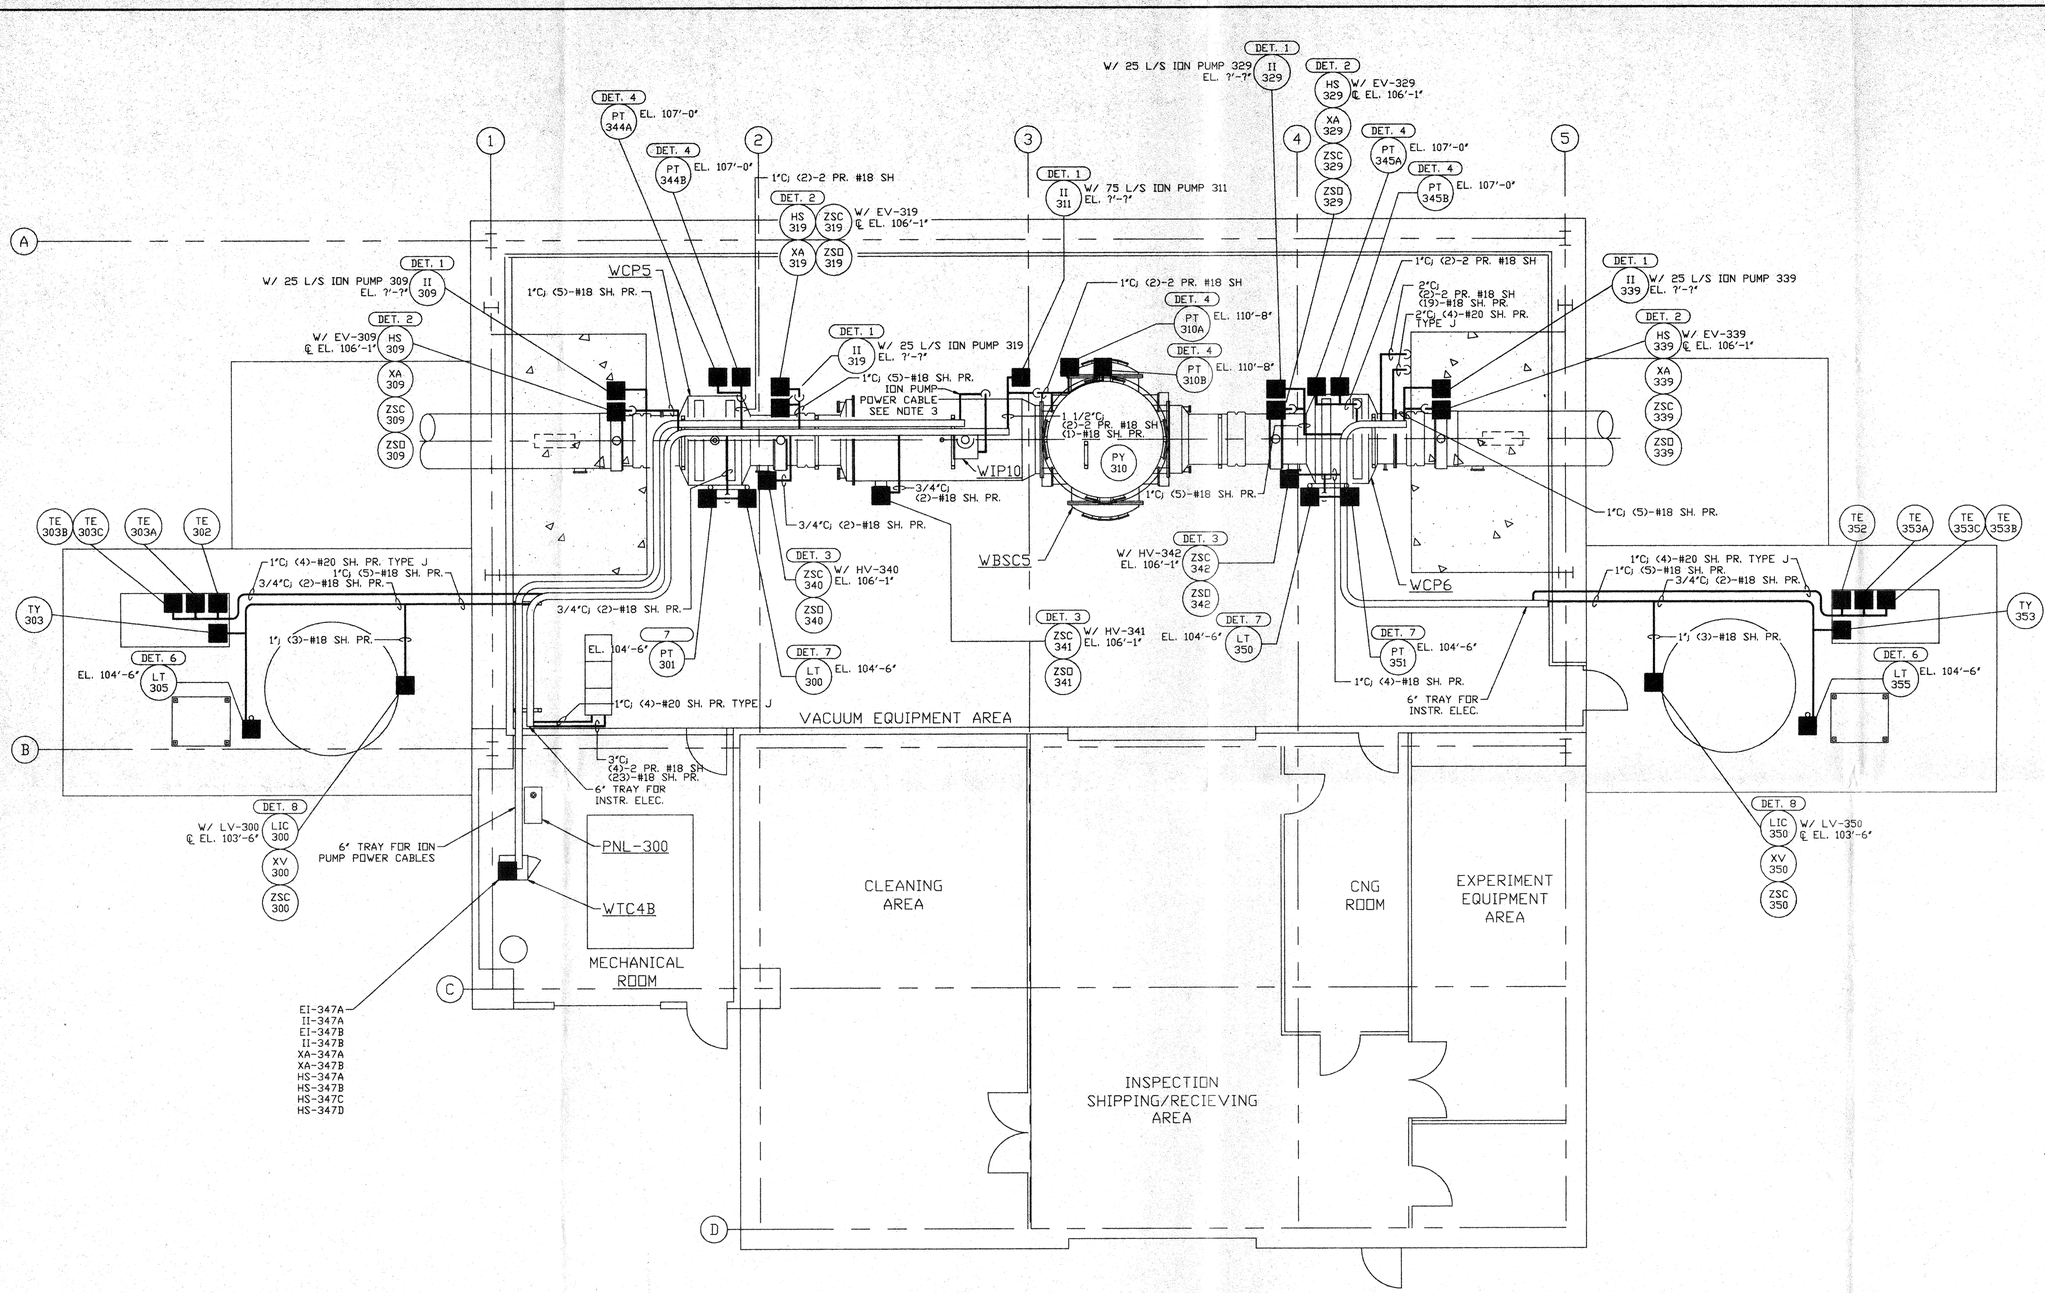

NOT FOR CONSTRUCTION

LEGEND

- INSTRUMENT ELECTRICAL CONNECTION
- XX / --- INSTRUMENT IDENTIFICATION
- DET. X INSTALLATION DETAIL SEE NOTE 1

APR 30 1996

D960585-00-V

PROPRIETARY AND CONFIDENTIAL

THIS DOCUMENT CONTAINS PROPRIETARY INFORMATION BELONGING TO PROCESS SYSTEMS INTERNATIONAL, INC. OR ITS AFFILIATED COMPANIES AND SHALL BE USED ONLY FOR THE PURPOSE FOR WHICH IT WAS SUPPLIED. IT SHALL NOT BE COPIED, REPRODUCED OR OTHERWISE USED, NOR SHALL SUCH INFORMATION BE FURNISHED IN WHOLE OR IN PART TO OTHERS EXCEPT IN ACCORDANCE WITH THE TERMS OF ANY AGREEMENT UNDER WHICH IT WAS SUPPLIED OR WITH THE PRIOR WRITTEN CONSENT OF PROCESS SYSTEMS INTERNATIONAL, INC. AND SHALL BE RETURNED UPON REQUEST.

REFERENCE DRAWINGS

DWG. NO.	DESCRIPTION	DWG. NO.	DESCRIPTION
V049-3-307	PNL-300 WIRING DIAGRAM		
V049-3-301	INSTRUMENT PLAN WASHINGTON RIGHT MID STATION		
V049-3-007	INSTRUMENT ELECTRICAL INSTALLATION DETAILS		
V049-3-002	WASHINGTON OVERALL SITE PLAN		
V049-3-001	GENERAL NOTES & LEGEND	V049-5-004	EQUIP. ARRANGEMENT WASHINGTON RIGHT MID STATION
V049-0-016	P & I D WASHINGTON RIGHT MID STATION	V049-3-308	CDS INTERFACE DIAGRAM

UNLESS OTHERWISE SPECIFIED
DIMENSIONS ARE IN INCHES
TOLERANCES:
FRACTIONAL ±
ANGULARMACH ±0°-30' BEND ±2°
TWO PLACE DECIMAL ± .01
THREE PLACE DECIMAL ± .005
FINISHED SURFACE RMS
BREAK CORNERS IN OUT:
REMOVE ALL BURRS

DO NOT SCALE THIS DRAWING
USED ON:
NEXT ASS'Y:

REV	DESCRIPTION	DRWN	DATE	DED#
0	ISSUE FOR FDR	DMW	04.26.96	0129

ISSUE DESCRIPTION

PROCESS SYSTEMS INTERNATIONAL INC.
20 WALKUP DR. WESTBOROUGH, MASSACHUSETTS 01581 USA

INSTRUMENT ELECTRICAL PLAN LIGO VACUUM EQUIPMENT WASHINGTON SITE RIGHT MID STATION

CAD FILE	SIZE	DWG. NO.	REV.
V0493303	D	V049-3-303	0
SCALE 3/16" = 1'-0"		SHEET 1 OF 1	