DATE: 10/23:96 TIME: 07:20:27
DESIGN FILE: I:\ligo\site2\ce\lac006.dgz

This document and the design it covers are the property of **PARSONS**. They are loaned only with the borrower's expressed written agreement that they will not be reproduced, copied, loaned, exhibited, or used in any other way, except by written consent from **PARSONS** to the borrower.

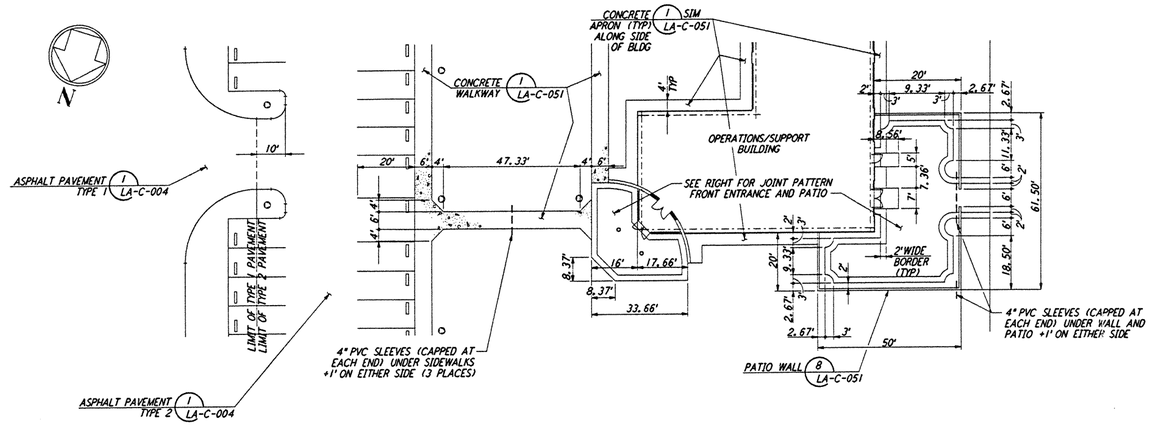

ENLARGED AREA - BUILDING ENTRANCE
SCALE: 1" = 20'

NOTES:

1. SEE SHEET LA-C-002 FOR GENERAL NOTES, LEGEND AND ABBREVIATIONS.
2. SEE SHEET LA-C-005 FOR CURVE DATA.

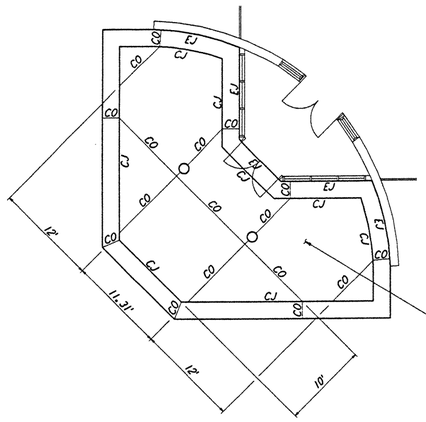

JOINT PATTERN - FRONT ENTRANCE

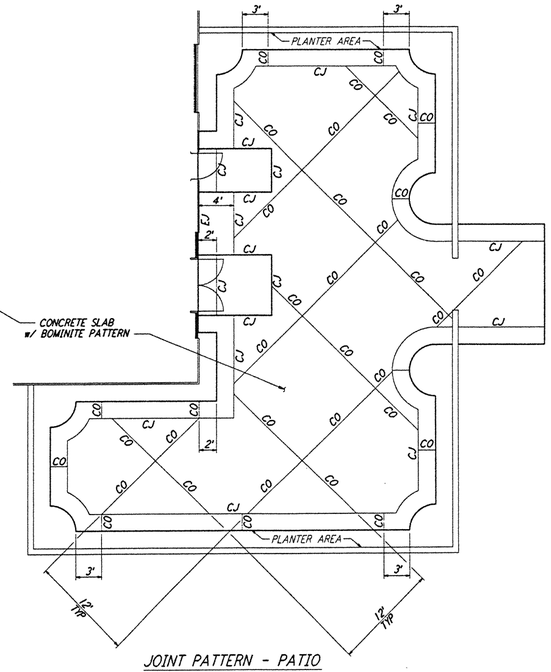

JOINT PATTERN - PATIO

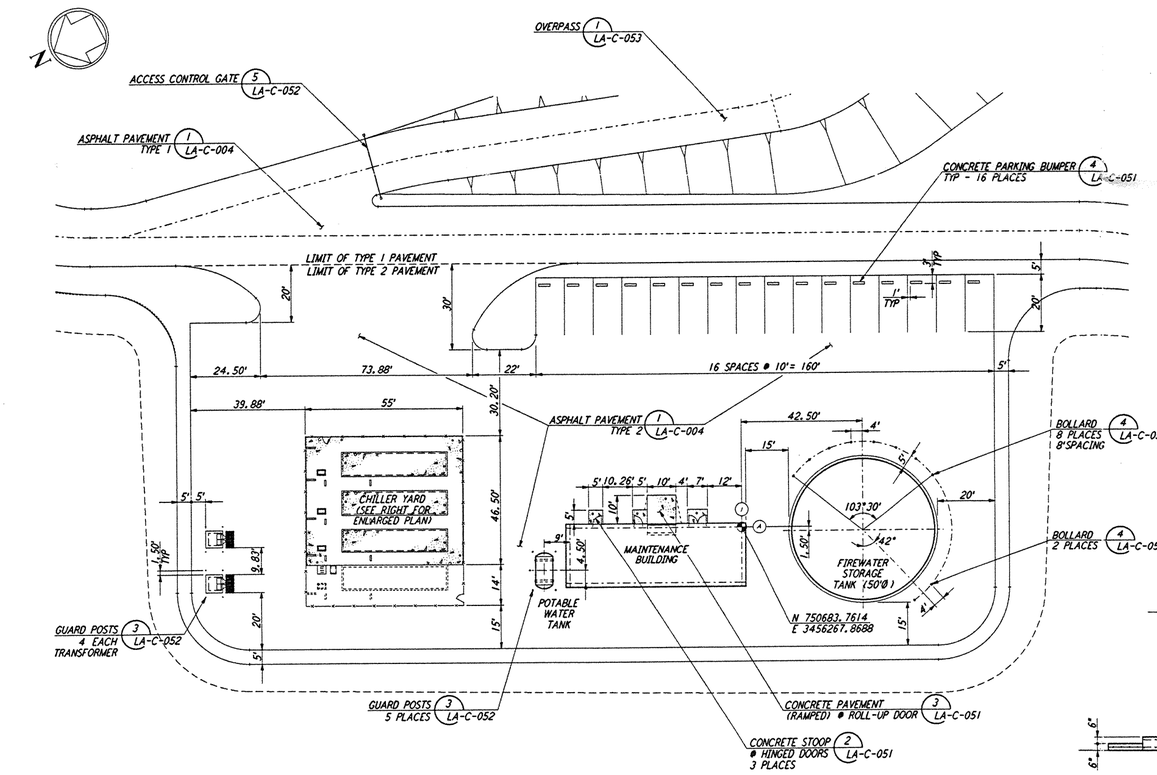

ENLARGED AREA - MAINTENANCE YARD
SCALE: 1" = 20'

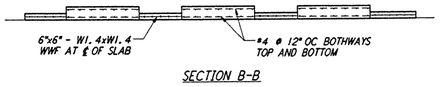

SECTION B-B

SECTION A-A

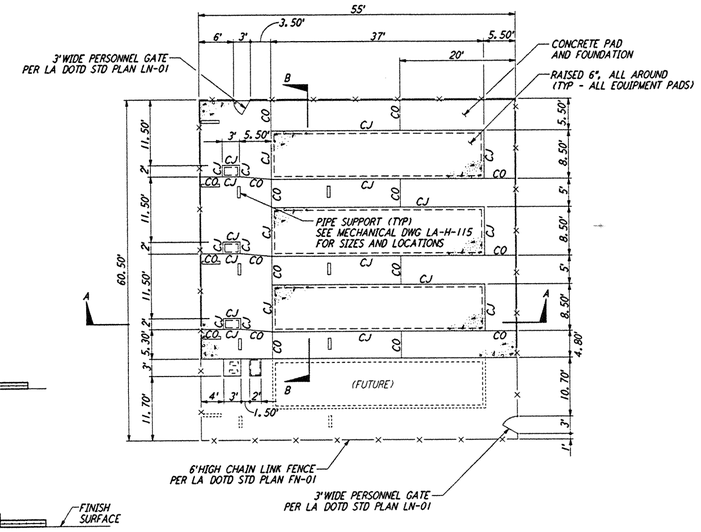

ENLARGED CHILLER YARD PLAN
SCALE: 1" = 10'

GRAPHIC SCALE
0 20 40 60 80
SCALE: 1" = 20'

REFERENCES		REVISIONS						
DRAWING NO.	DESCRIPTION	NO.	DATE	BY	CHKD	ENGR	PROJ	DESCRIPTION

ISSUED FOR CONSTRUCTION		
DRAWN	WRB	11-15-96
CHECKED	WL	11-15-96
ENGINEER		11/15/96
PROJ		11/15/96

PARSONS
100 WEST WALNUT STREET
PASADENA, CALIFORNIA

LIGO
CALIFORNIA INSTITUTE OF TECHNOLOGY
MASSACHUSETTS INSTITUTE OF TECHNOLOGY

LASER INTERFEROMETER
GRAVITATIONAL-WAVE OBSERVATORY
SITE NO. 2 - LIVINGSTON, LOUISIANA

TITLE
CIVIL
CORNER STATION
PLOT PLAN
ENLARGED PLAN

SCALE	CONTRACT NUMBER	PROJECT NUMBER
AS NOTED	PP150969	8094

SHEET NUMBER: LA-C-006
REVISIONS: 0

LIGO-D960824-00-D 1
LIGOLAF3.BDR

JULY00\71\7DRC\AVECIVIL\7DRC71AT.DWG 7DRC.CT1 10/23:96 07:20:27 DBM