This document and the design it covers are the property of **PARSONS**. They are loaned only with the borrower's expressed written agreement that they will not be reproduced, copied, loaned, exhibited, or used in any other way, except by written consent from **PARSONS** to the borrower.

DATE: 03/18:97 TIME: 17:23:25
DESIGN FILE: I:\ligo\site2\dgn\laa162.d3z

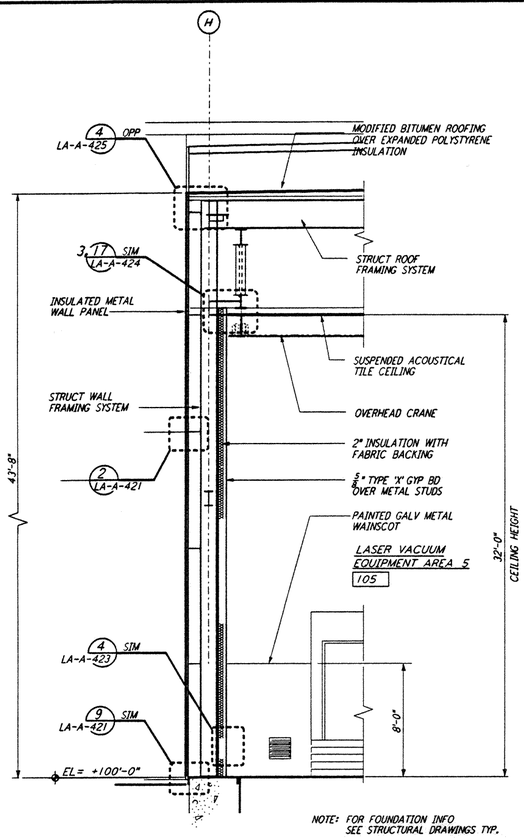

WALL SECTION
1/4" = 1'-0"
G REF LA-A-162 LA-A-152

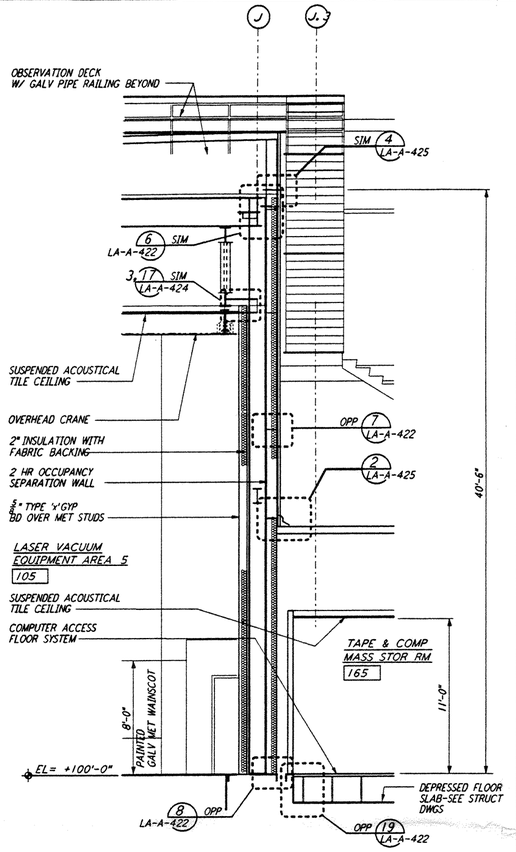

WALL SECTION
1/4" = 1'-0"
E REF LA-A-162 LA-A-152

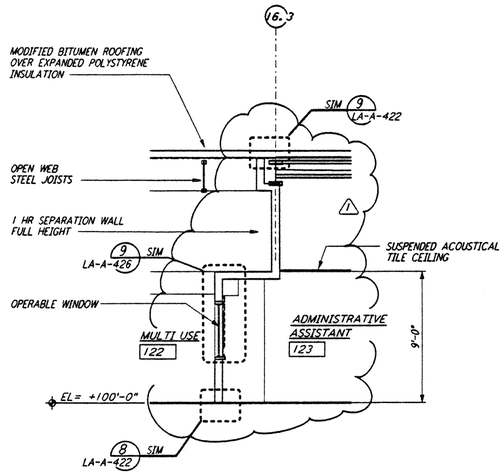

WALL SECTION
1/4" = 1'-0"
C REF LA-A-162 LA-A-152

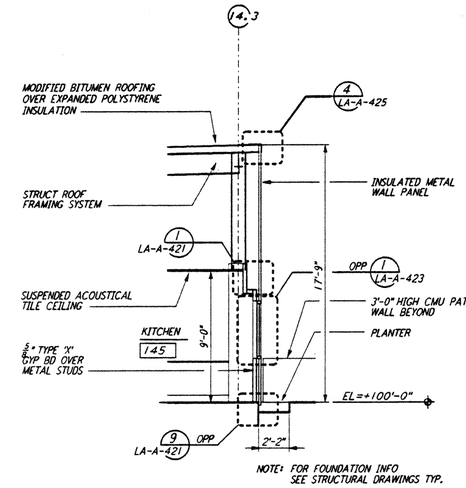

WALL SECTION
1/4" = 1'-0"
A REF LA-A-162 LA-A-152

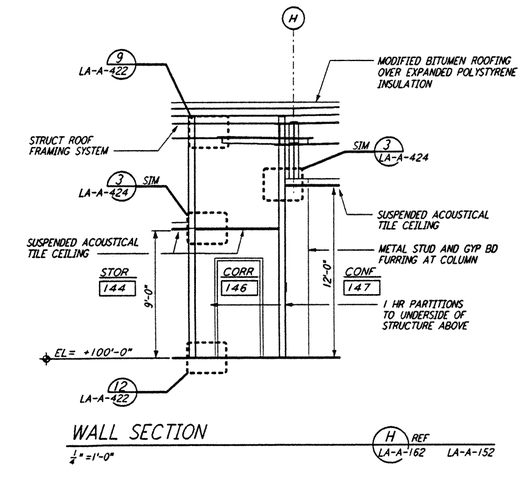

WALL SECTION
1/4" = 1'-0"
H REF LA-A-162 LA-A-152

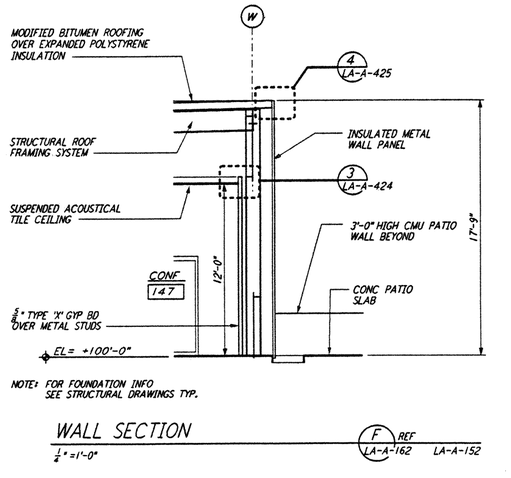

WALL SECTION
1/4" = 1'-0"
F REF LA-A-162 LA-A-152

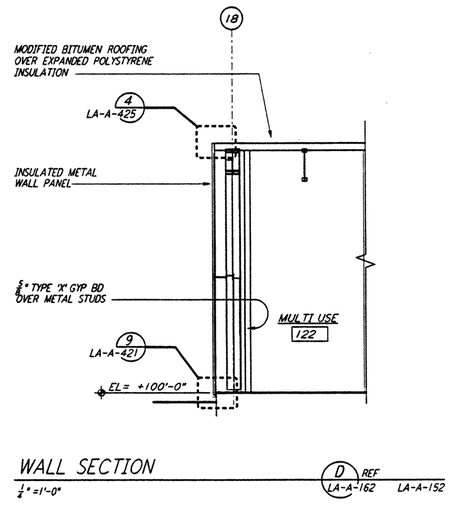

WALL SECTION
1/4" = 1'-0"
D REF LA-A-162 LA-A-152

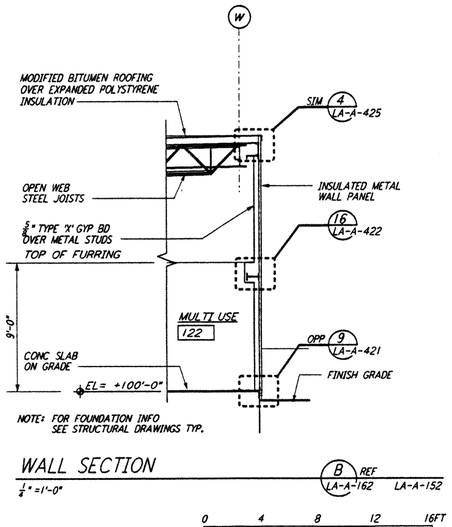

WALL SECTION
1/4" = 1'-0"
B REF LA-A-162 LA-A-152

0 4 8 12 16FT
1/4" = 1'-0"

LIGO-D960890-01-O

REFERENCES		REVISIONS						
		1	2-28-97	CKT	TB	AK	TDM	OSB REVISION
DRAWING NO.	DESCRIPTION	NO.	DATE	BY	CHKD	ENGR	PROJ	DESCRIPTION

ISSUED FOR CONTRUCTION		
DRAWN	CKT	11-15-96
CHECKED	TB	11-15-96
ENGINEER	SF	11-15-96
PROJ	MDW	11-15-96

JULIA A. KRILL NO. 42 REGISTERED ARCHITECT 4/25/97

PARSONS
100 WEST WALNUT STREET
PASADENA, CALIFORNIA

LIGO
CALIFORNIA INSTITUTE OF TECHNOLOGY
MASSACHUSETTS INSTITUTE OF TECHNOLOGY

LASER INTERFEROMETER GRAVITATIONAL-WAVE OBSERVATORY
SITE NO. 2 - LIVINGSTON, LOUISIANA

TITLE: ARCHITECTURAL CORNER STATION WALL SECTIONS SHEET 2

SCALE	CONTRACT NUMBER	PROJECT NUMBER
	PP150969	8094

SHEET NUMBER: LA-A-162 REVISIONS: 1

LIGOLAF3.BOR

Tue Mar 18 17:22:11 1997 S:\SDSU\LIGO\USERS\VARIOUS\JAF\DGN\LAA162.PMP