not be reproduced, copied, loaned, exhibited, or used in any other way, except by written consent from **PARSONS** to the borrower.

This document and the design it covers are the property of **PARSONS**. They are loaned only with the borrower's expressed written agreement that they will

DATE: 10/23:96 TIME: 13:52:04
DESIGN FILE: I:\ligo\site2\mu\lcp111.d3z

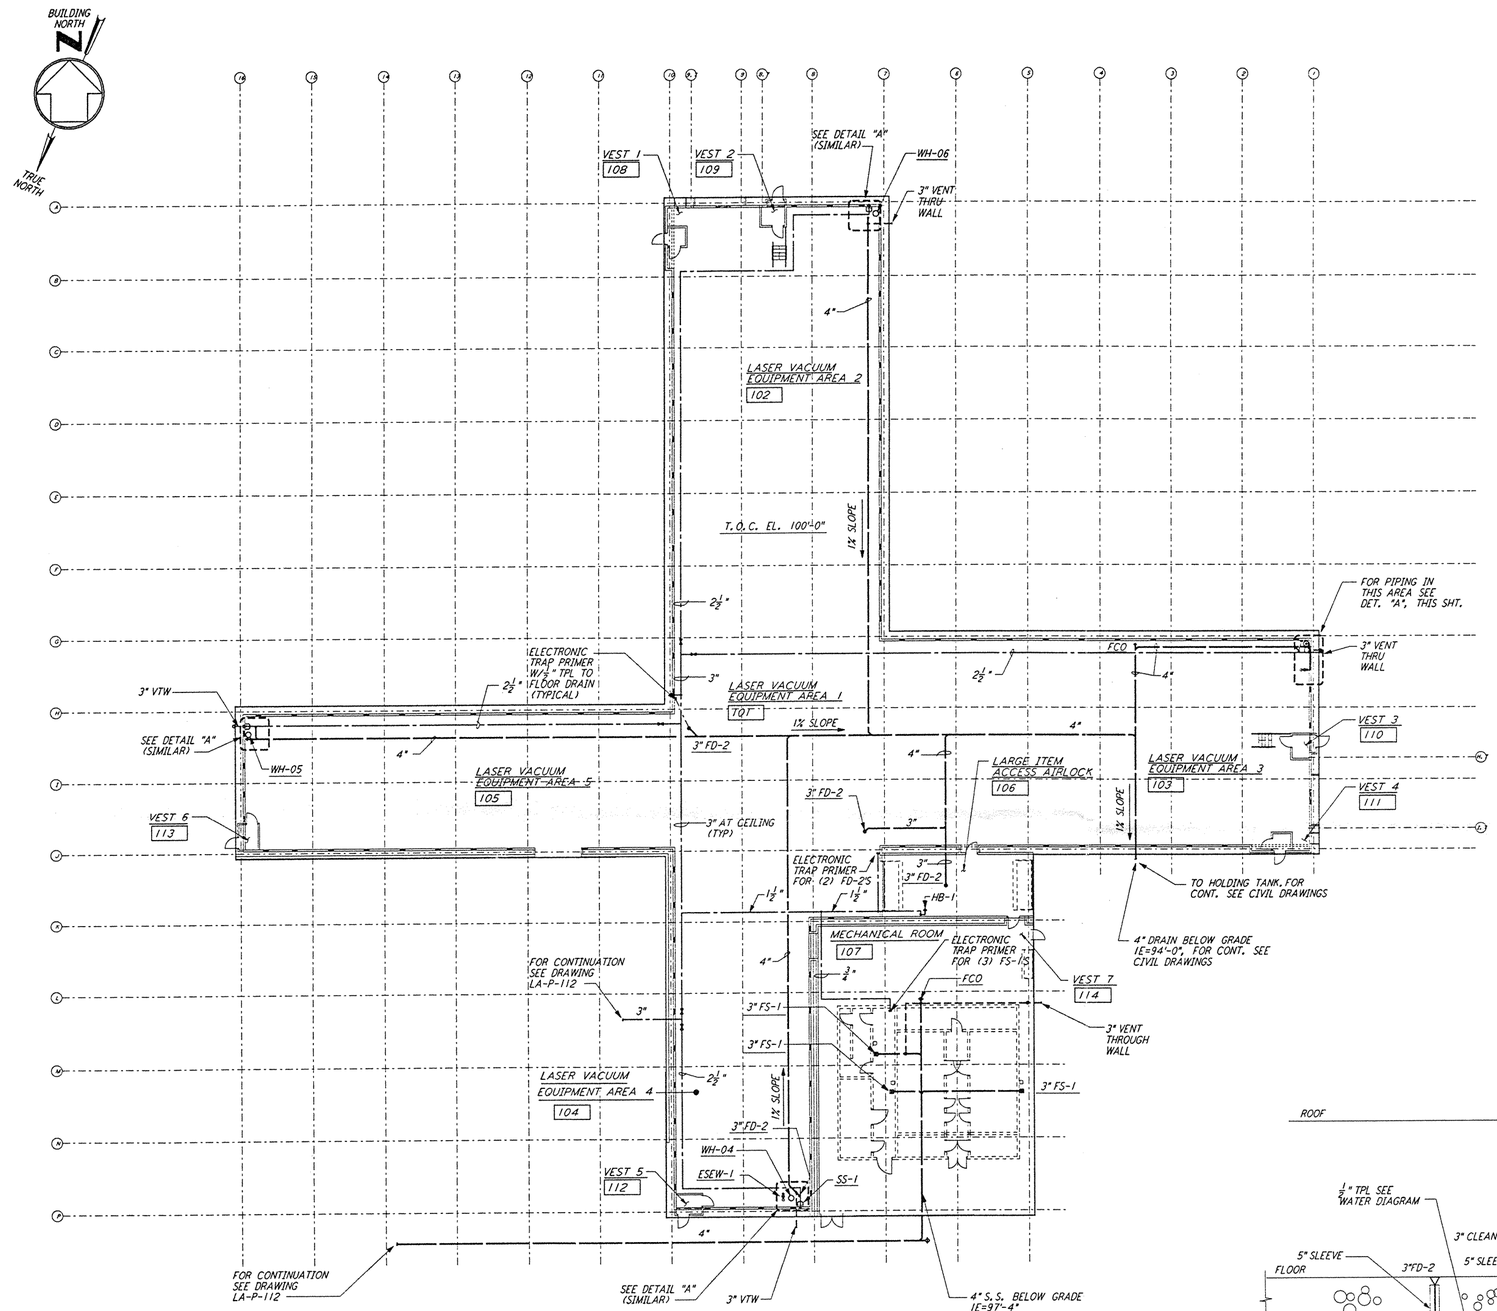

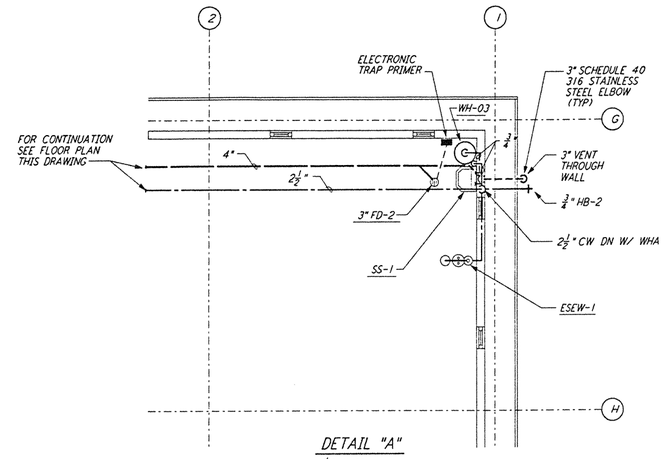

DETAIL "A"
¼"=1'-0"

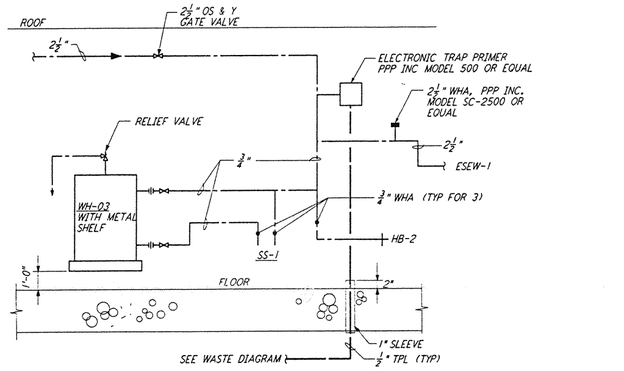

HOT AND COLD WATER DIAGRAM
NTS

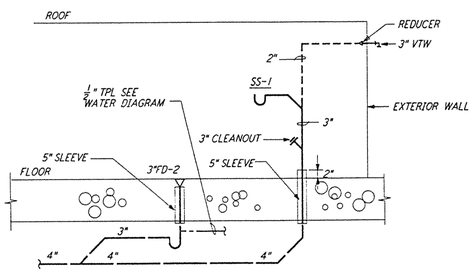

WASTE AND VENT DIAGRAM
NTS

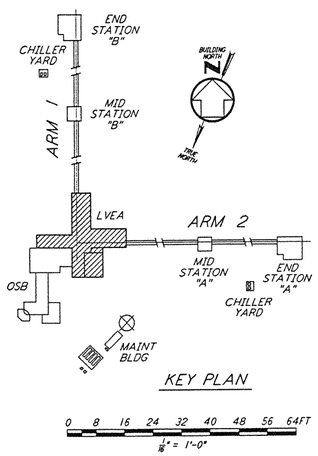

KEY PLAN

0 8 16 24 32 40 48 56 64FT
1/64" = 1'-0"

REFERENCES		REVISIONS						
DRAWING NO.	DESCRIPTION	NO.	DATE	BY	CHKD	ENGR	PROJ	DESCRIPTION

ISSUED FOR CONSTRUCTION		
DRAWN	DG	11-15-96
CHECKED	MPL	10-25-96
ENGINEER	AA	10-23-96
PROJ	SDM	11/15/96

REGISTERED PROFESSIONAL ENGINEER — EXP. 9-98

PARSONS
100 WEST WALNUT STREET
PASADENA, CALIFORNIA

LIGO
CALIFORNIA INSTITUTE OF TECHNOLOGY
MASSACHUSETTS INSTITUTE OF TECHNOLOGY

LASER INTERFEROMETER
GRAVITATIONAL-WAVE OBSERVATORY
SITE NO. 2 - LIVINGSTON, LOUISIANA

TITLE: PLUMBING CORNER STATION LVEA FLOOR PLAN

SCALE	CONTRACT NUMBER	PROJECT NUMBER
AS NOTED	PP150969	8094

SHEET NUMBER: LA-P-111 — REVISIONS: 0

LIGO-D961048-00-D

LIGOLAF3.BOR