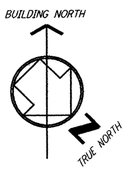

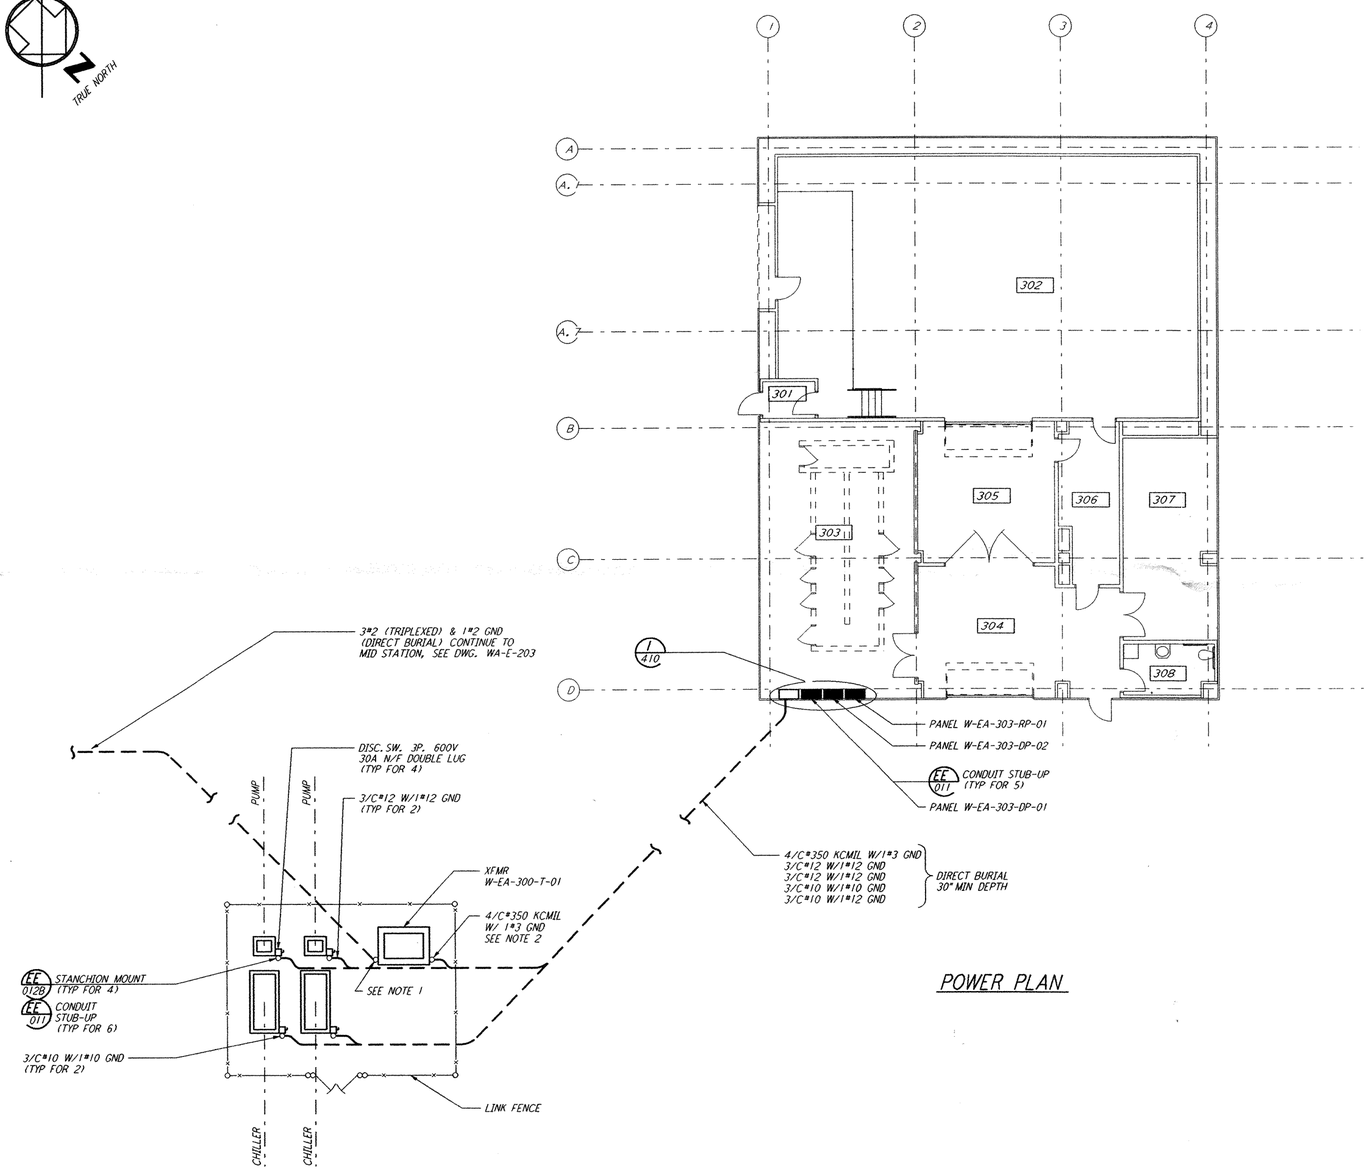

POWER PLAN

GENERAL NOTES:

1. FOR STANDARD SYMBOLS, ABBREVIATIONS AND ACRONYMS SEE DWG. WA-E-001.
2. FOR ELECTRICAL SYMBOLS SEE DWG. WA-E-002.
3. FOR STANDARD INSTALLATION DETAILS SEE DWG. WA-E-406 AND WA-E-407.
4. FOR CABLE SCHEDULE SEE DWG. WA-E-007.
5. ALL RUNS ARE SHOWN DIAGRAMMATICALLY ONLY, CONTRACTOR SHALL COORDINATE WITH OTHER DISCIPLINES TO AVOID CONFLICT.
6. FOR PANEL DIAGRAM, SEE DWG. WA-E-005.
7. FOR EQUIPMENT EXACT LOCATION, SEE MECHANICAL DWG. WA-E-311.

NOTES:

1. EXTEND CONDUIT INTO TERMINATION BOX, CONNECT TO DISCONNECTING MEANSAND PRIMARY BUSHINGS ACORDINGLY.
2. EXTEND CONDUIT INTO TERMINATION BOX, CONNECT TO SECONDARY BUSHINGS ACORDINGLY.

0 8 16 24 32FT
1/8" = 1'-0"

This document and the design it covers are the property of PARSONS. They are loaned only with the borrower's expressed written agreement that they will not be reproduced, copied, loaned, exhibited, or used in any other way, except by written consent from PARSONS to the borrower.

REVISION NO.	DATE	APRD BY	DESCRIPTION OF REVISION
9			
8			
7			
6			
5			
4			
3			
2			
1			

ISSUE NO.	DATE	APRD BY	ISSUED FOR
J			
H			
G			
F			
E			
D			
C			
B			
A	10-31-95	TDM	PRELIMINARY DESIGN REVIEW

DATE	10-31-95	
DRAWN	J. G.	
CHECKED		
ENGINEER		
PROJ MGR		

PARSONS
100 WEST WALNUT STREET
PASADENA, CALIFORNIA

LIGO
CALIFORNIA INSTITUTE OF TECHNOLOGY
MASSACHUSETTS INSTITUTE OF TECHNOLOGY

LASER INTERFEROMETER
GRAVITATIONAL-WAVE OBSERVATORY
SITE NO. 1 - HANFORD, WASHINGTON

TITLE: ELECTRICAL END STATION POWER PLAN

SCALE	CONTRACT NUMBER	PROJECT NUMBER
AS NOTED	PP150969	8094

SHEET NUMBER: WA-E-303
REVISIONS: A

LIGO-D961438-A-B

LIGOWAF.BDR

Tue Oct 31 01:12:19 1995 s3-v18b2 J:\PLOTS\QUEUES\V18B2\EE303A.PRF