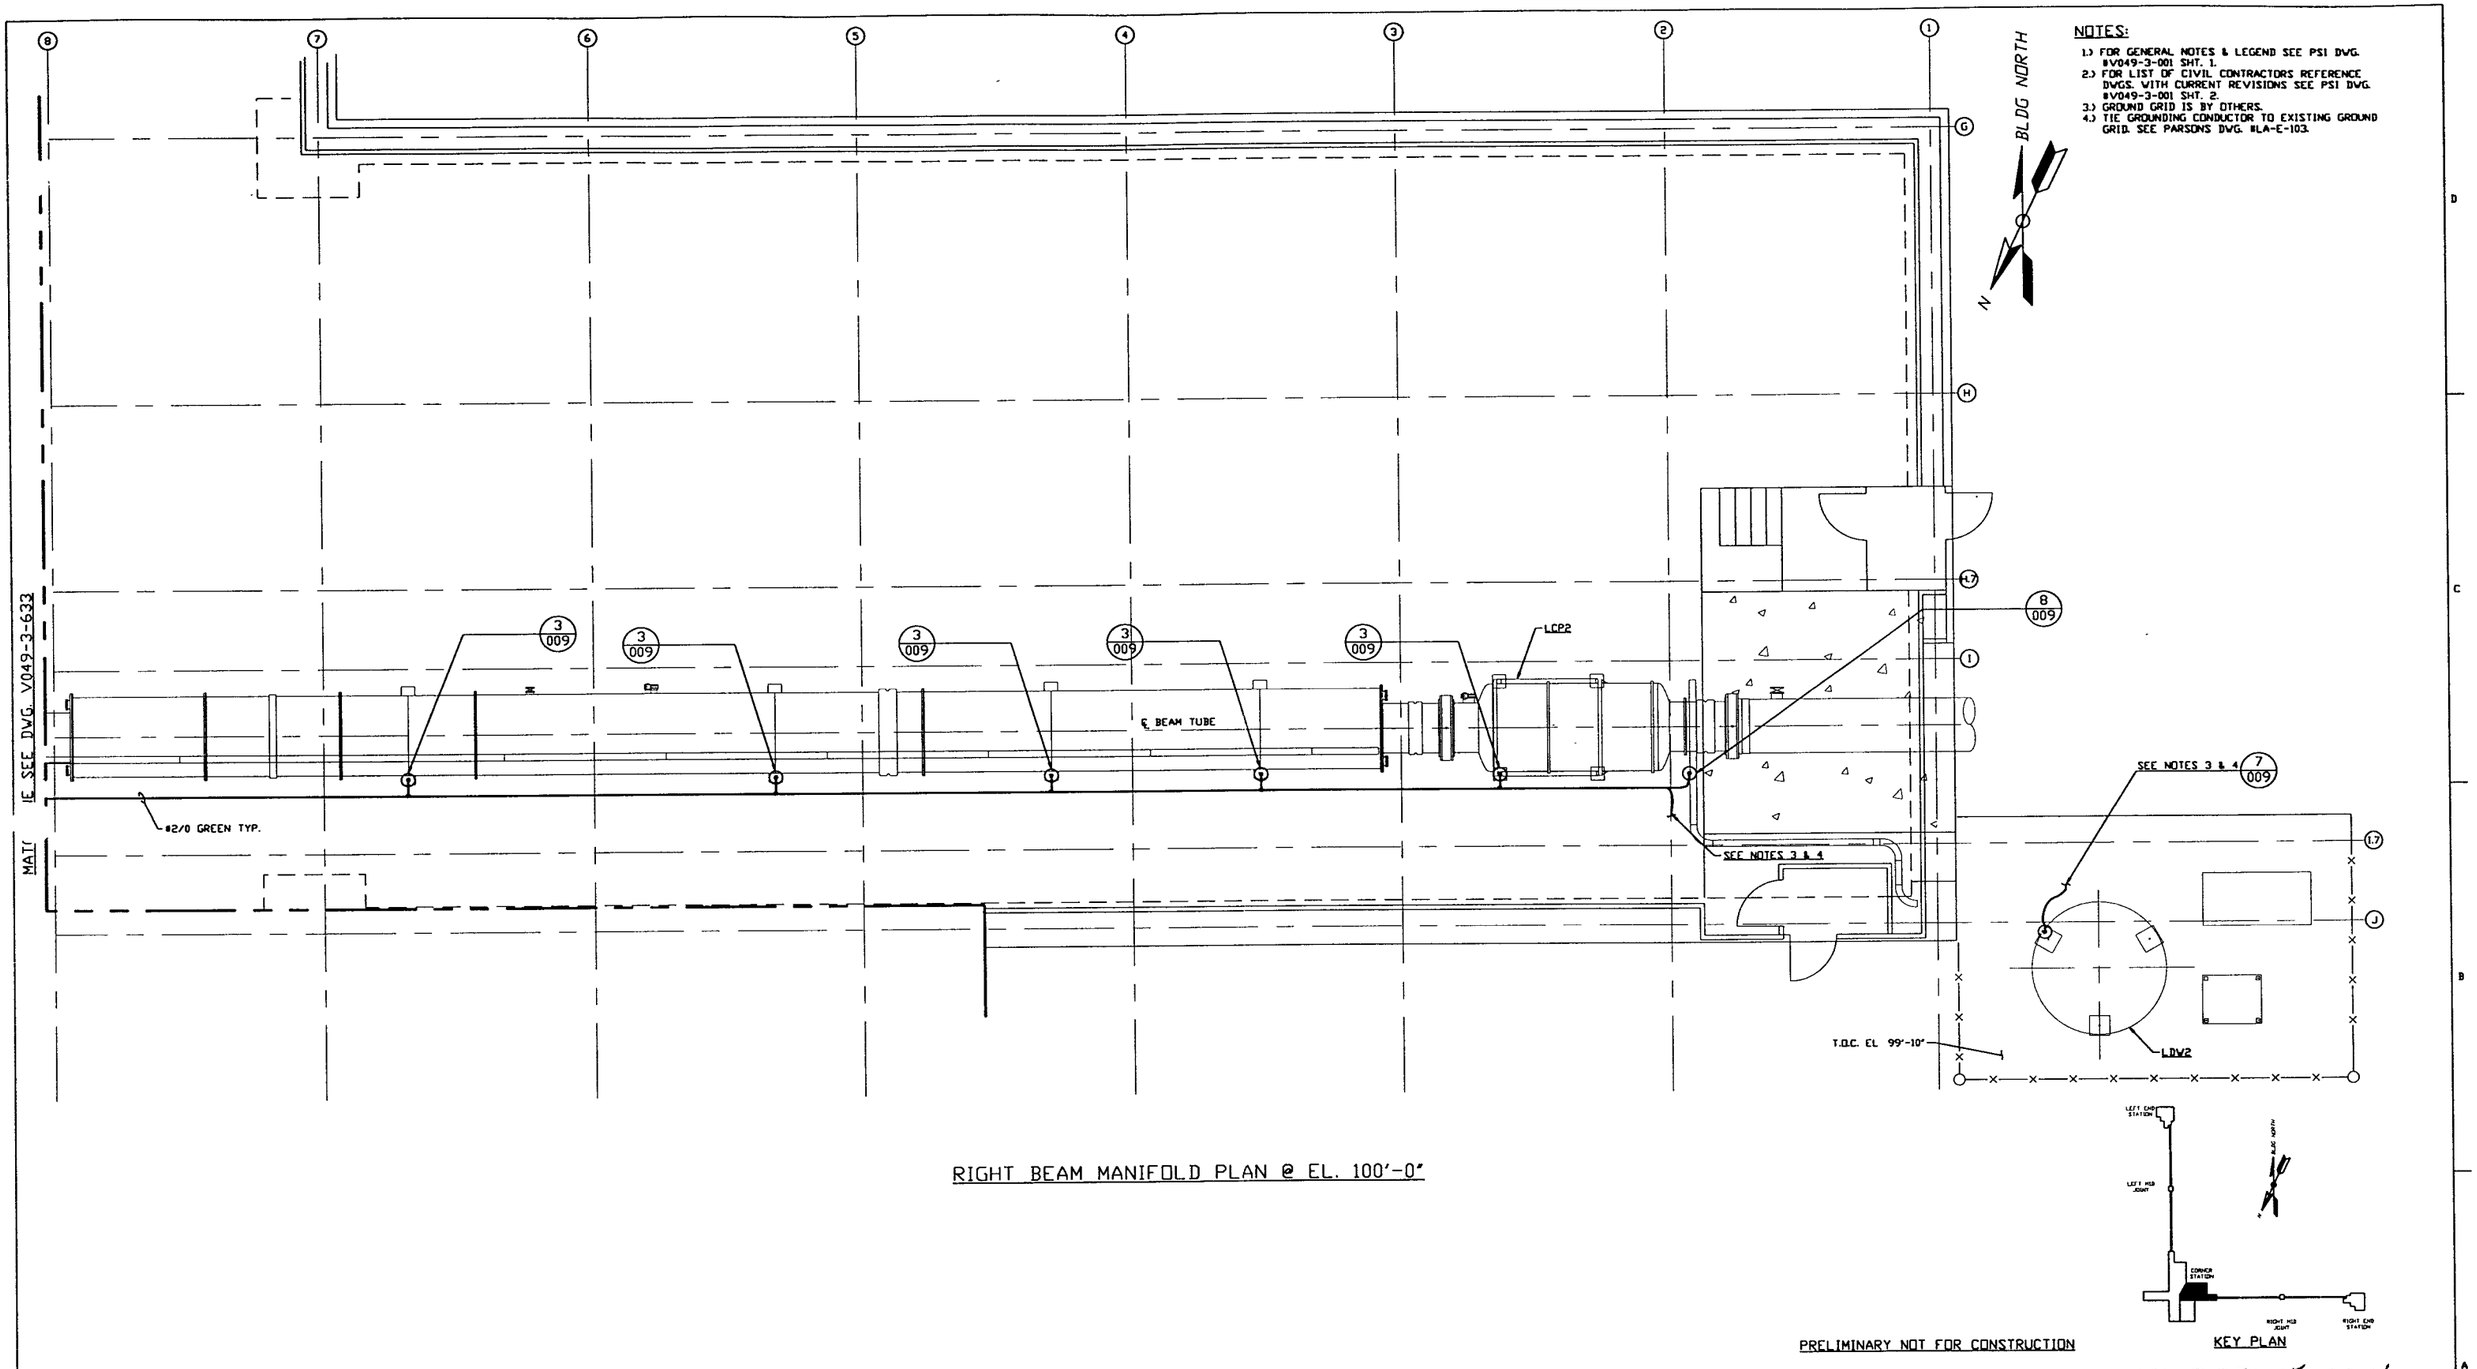

RIGHT BEAM MANIFOLD PLAN @ EL. 100'-0"

PRELIMINARY NOT FOR CONSTRUCTION

LIGO-D970135-00-V

PROPRIETARY AND CONFIDENTIAL

THIS DOCUMENT CONTAINS PROPRIETARY INFORMATION BELONGING TO PROCESS SYSTEMS INTERNATIONAL, INC. OR ITS AFFILIATED COMPANIES AND SHALL BE USED ONLY FOR THE PURPOSE FOR WHICH IT WAS SUPPLIED. IT SHALL NOT BE COPIED, REPRODUCED OR OTHERWISE USED, NOR SHALL SUCH INFORMATION BE FURNISHED IN WHOLE OR IN PART TO OTHERS EXCEPT IN ACCORDANCE WITH THE TERMS OF ANY AGREEMENT UNDER WHICH IT WAS SUPPLIED OR WITH THE PRIOR WRITTEN CONSENT OF PROCESS SYSTEMS INTERNATIONAL, INC. AND SHALL BE RETURNED UPON REQUEST.

REFERENCE DRAWINGS

DWG. NO.	DESCRIPTION	DWG. NO.	DESCRIPTION
V049-3-633	GROUNDING PLAN LOUISIANA VERTEX SECTION		
V049-3-608	CABLE TRAY PLAN LOUISIANA RIGHT BEAM MANIFOLD		
V049-3-009	GROUNDING DETAILS		
V049-3-003	LOUISIANA OVERALL SITE PLAN		
V049-3-001	GENERAL NOTES & LEGEND		

UNLESS OTHERWISE SPECIFIED
DIMENSIONS ARE IN INCHES
TOLERANCES:
FRACTIONAL ±
ANGULAR MACH ±0°-30' BEND ±2°
TWO PLACE DECIMAL ± .01
THREE PLACE DECIMAL ± .005
FINISHED SURFACE RMS
BREAK CORNERS 1/64 OUT.
REMOVE ALL BURRS

DO NOT SCALE THIS DRAWING

USED ON

NEXT ASS'Y

ISSUE DESCRIPTION

REV	DESCRIPTION	CHKD	DRWN	DATE	DEC#
0	ISSUE FOR LA DESIGN REVIEW	JEB	DJW	02.24.97	0430

PROCESS SYSTEMS INTERNATIONAL INC.
20 WALKUP DR. WESTBOROUGH, MASSACHUSETTS 01581 USA

GROUNDING PLAN LIGO VACUUM EQUIPMENT LOUISIANA SITE RIGHT BEAM MANIFOLD

CAD FILE	SIZE	DWG. NO.	REV.
V0493635	D	V049-3-635	0
SCALE 3/16" = 1'-0"		SHEET 1 OF 1	