NOTES: (UNLESS OTHERWISE SPECIFIED)

~~Liquids Contaminants Machining~~ Lubricants
Liquids containing hydrocarbons or other contaminants, other than the machining fluids specified herein, shall not be allowed to come into contact with suspension material at any time. All machining fluids shall be water soluble and free of sulfur, chlorine and silicone; such as Cincinnati Milacron's Cimtech 410 (stainless steel).

~~Identification Serial Number~~
A serial number shall be etched, or scribed on the part see note drawing note.
~~Serial Number Format~~
The Serial number shall be of the format: D99xxxx-x ~~- 00~~

Example: D990021-A-001
The drawing number, The revision number, The sequential part number

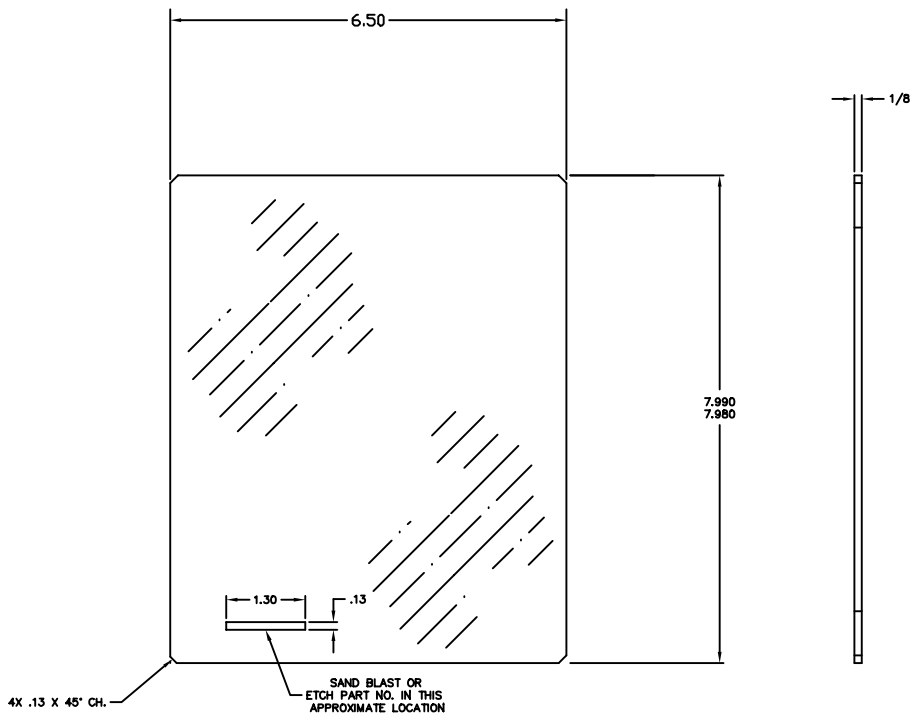

REF. MAKE 1 PER ASSEMBLY

REF	QTY	PART or DRWG No.	DESCRIPTION	MATERIAL
			PARTS and MATERIAL LIST	

UNLESS OTHERWISE SPECIFIED
DIMENSIONS ARE IN INCHES

TOLERANCES:
FRACTIONAL ±1/16
ANGULAR ±.25°
~~ANGULAR(ACH) & BEND &~~
TWO PLACE DECIMAL ± .01
THREE PLACE DECIMAL ± .005
FINISHED SURFACE RMS 63
BREAK CORNERS IN: .015 OUT: .015
REMOVE ALL BURRS

DWG. NO.	DESCRIPTION
XXX	XXX
REFERENCE DRAWINGS	

MATERIAL: 1/8" THK. GLASS Shade 12 Welder Glass
HEAT TREAT:
FINISH:
USED ON: XXX
NEXT ASS'Y: XXX

REV	DESCRIPTION	DCN NUMBER		APPR'D	CHECK	DRWN	DATE
A	NEW-RELEASE	LIGO-E000127-00-D				KENN	3-9-00
00	PRE-RELEASE	-	-	-	-	KENN	3-8-00

ISSUE DESCRIPTION

LIGO CALIFORNIA INSTITUTE OF TECHNOLOGY MASSACHUSETTS INSTITUTE OF TECHNOLOGY

FRONT, APS
BAFFLE, GLASS
TOP

CAD FILE: D000080-A
SIZE: D
DWG. NO.: D000080-A
SCALE: 1 : 1
SHEET: 1 OF 1