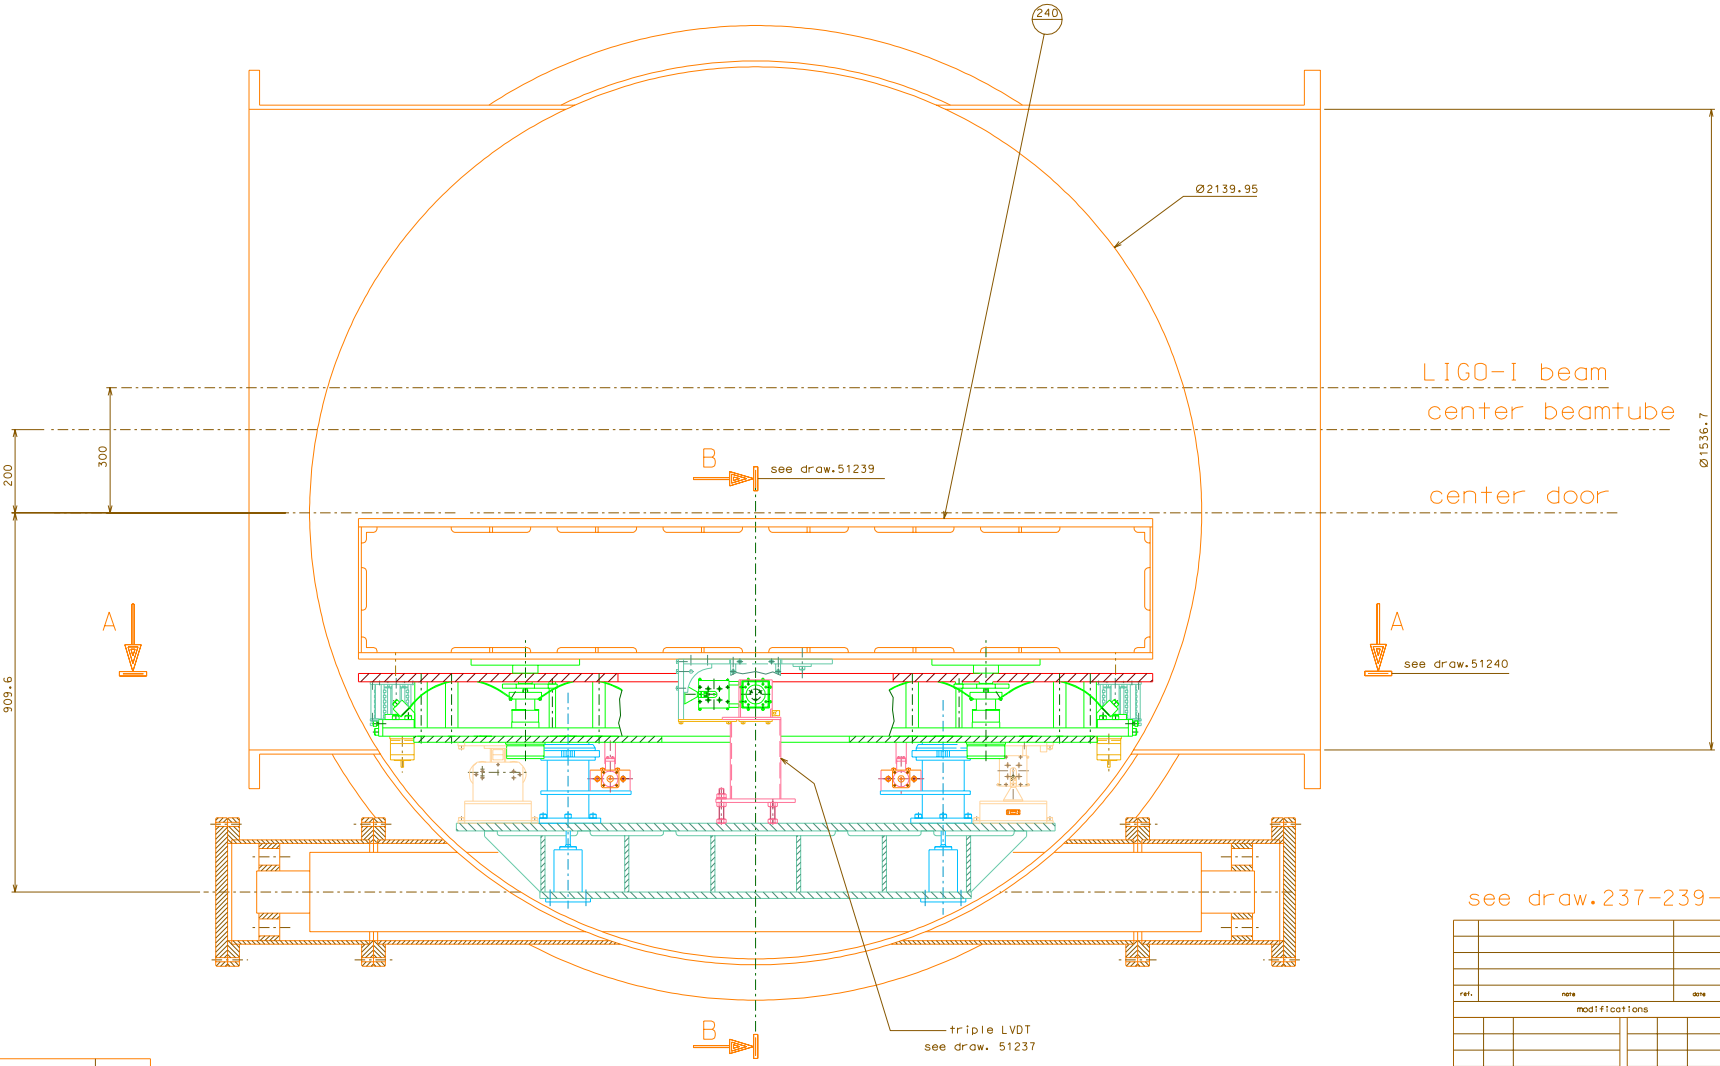

see draw.237-239-240

ref.	note	date	signature
	modifications		

240	206	old table			
ref.	draw.	added legend	ref.	draw.	added legend

detail	type	n°piec.

Screw's table

LIGO PROJECT

designed for R.De Salvo

draw. by G.Gennaro-PROMEC

date 08-09-06

title HAM-OPTICAL BENCH

AD-LIGO-SECTION C-C

LIGO-D051238-00-D

scale 1/6 A 1