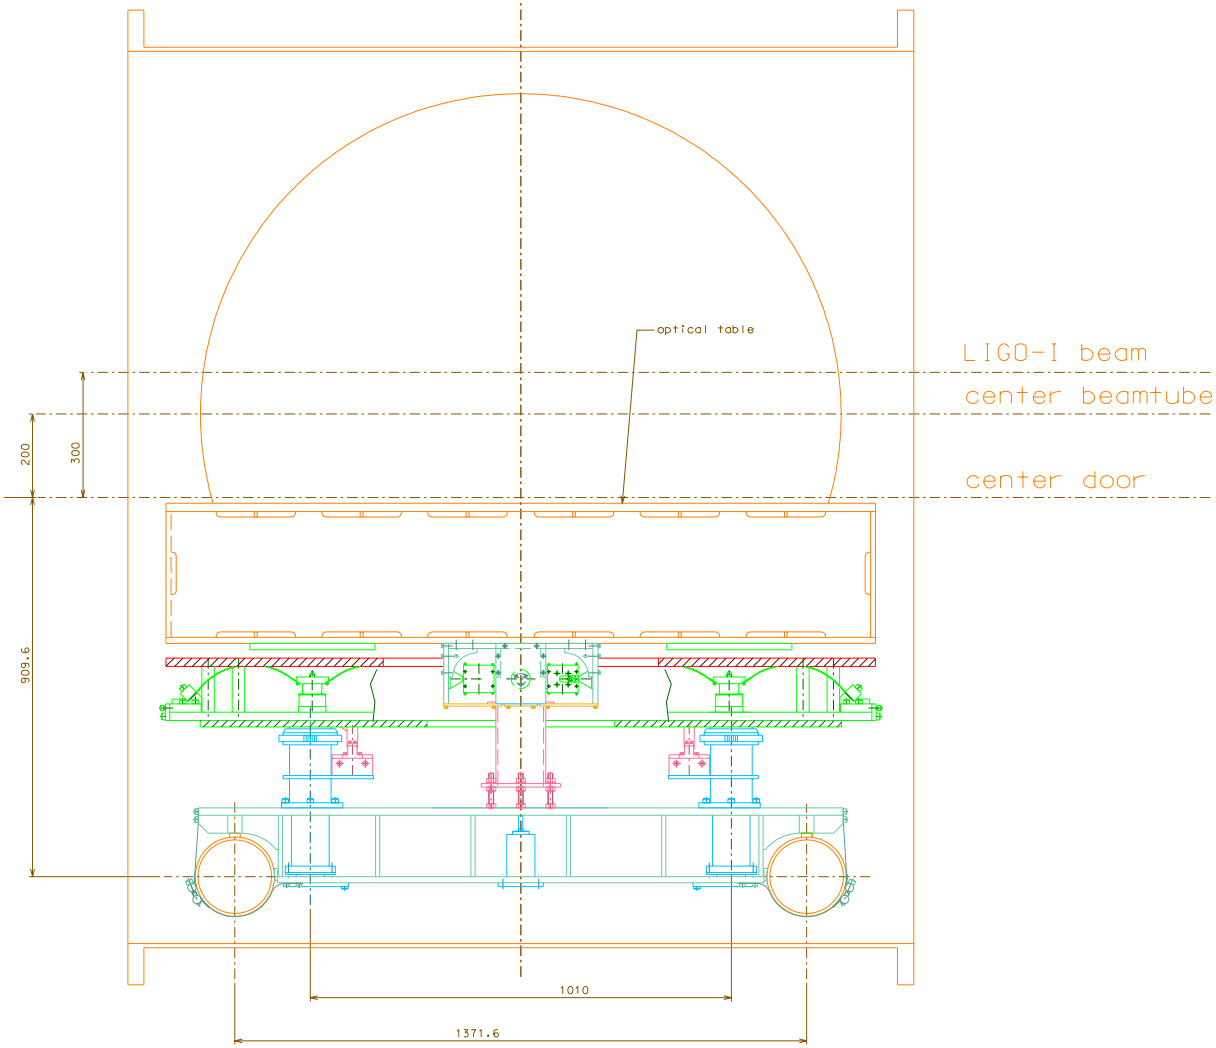

see draw.237-238-240

detail	type	n°piec.

Screw's table

ref.	note	date	signature

modifications

ref.	draw.	added legend	ref.	draw.	added legend

LIGO PROJECT

designed for R.De Salvo

draw. by G.Gennaro-PROMEC

date 08-09-06

title HAM-OPTICAL BENCH

AD-LIGO-SECTION E-E

LIGO-D051239-00-D

scale 1/6 A 1