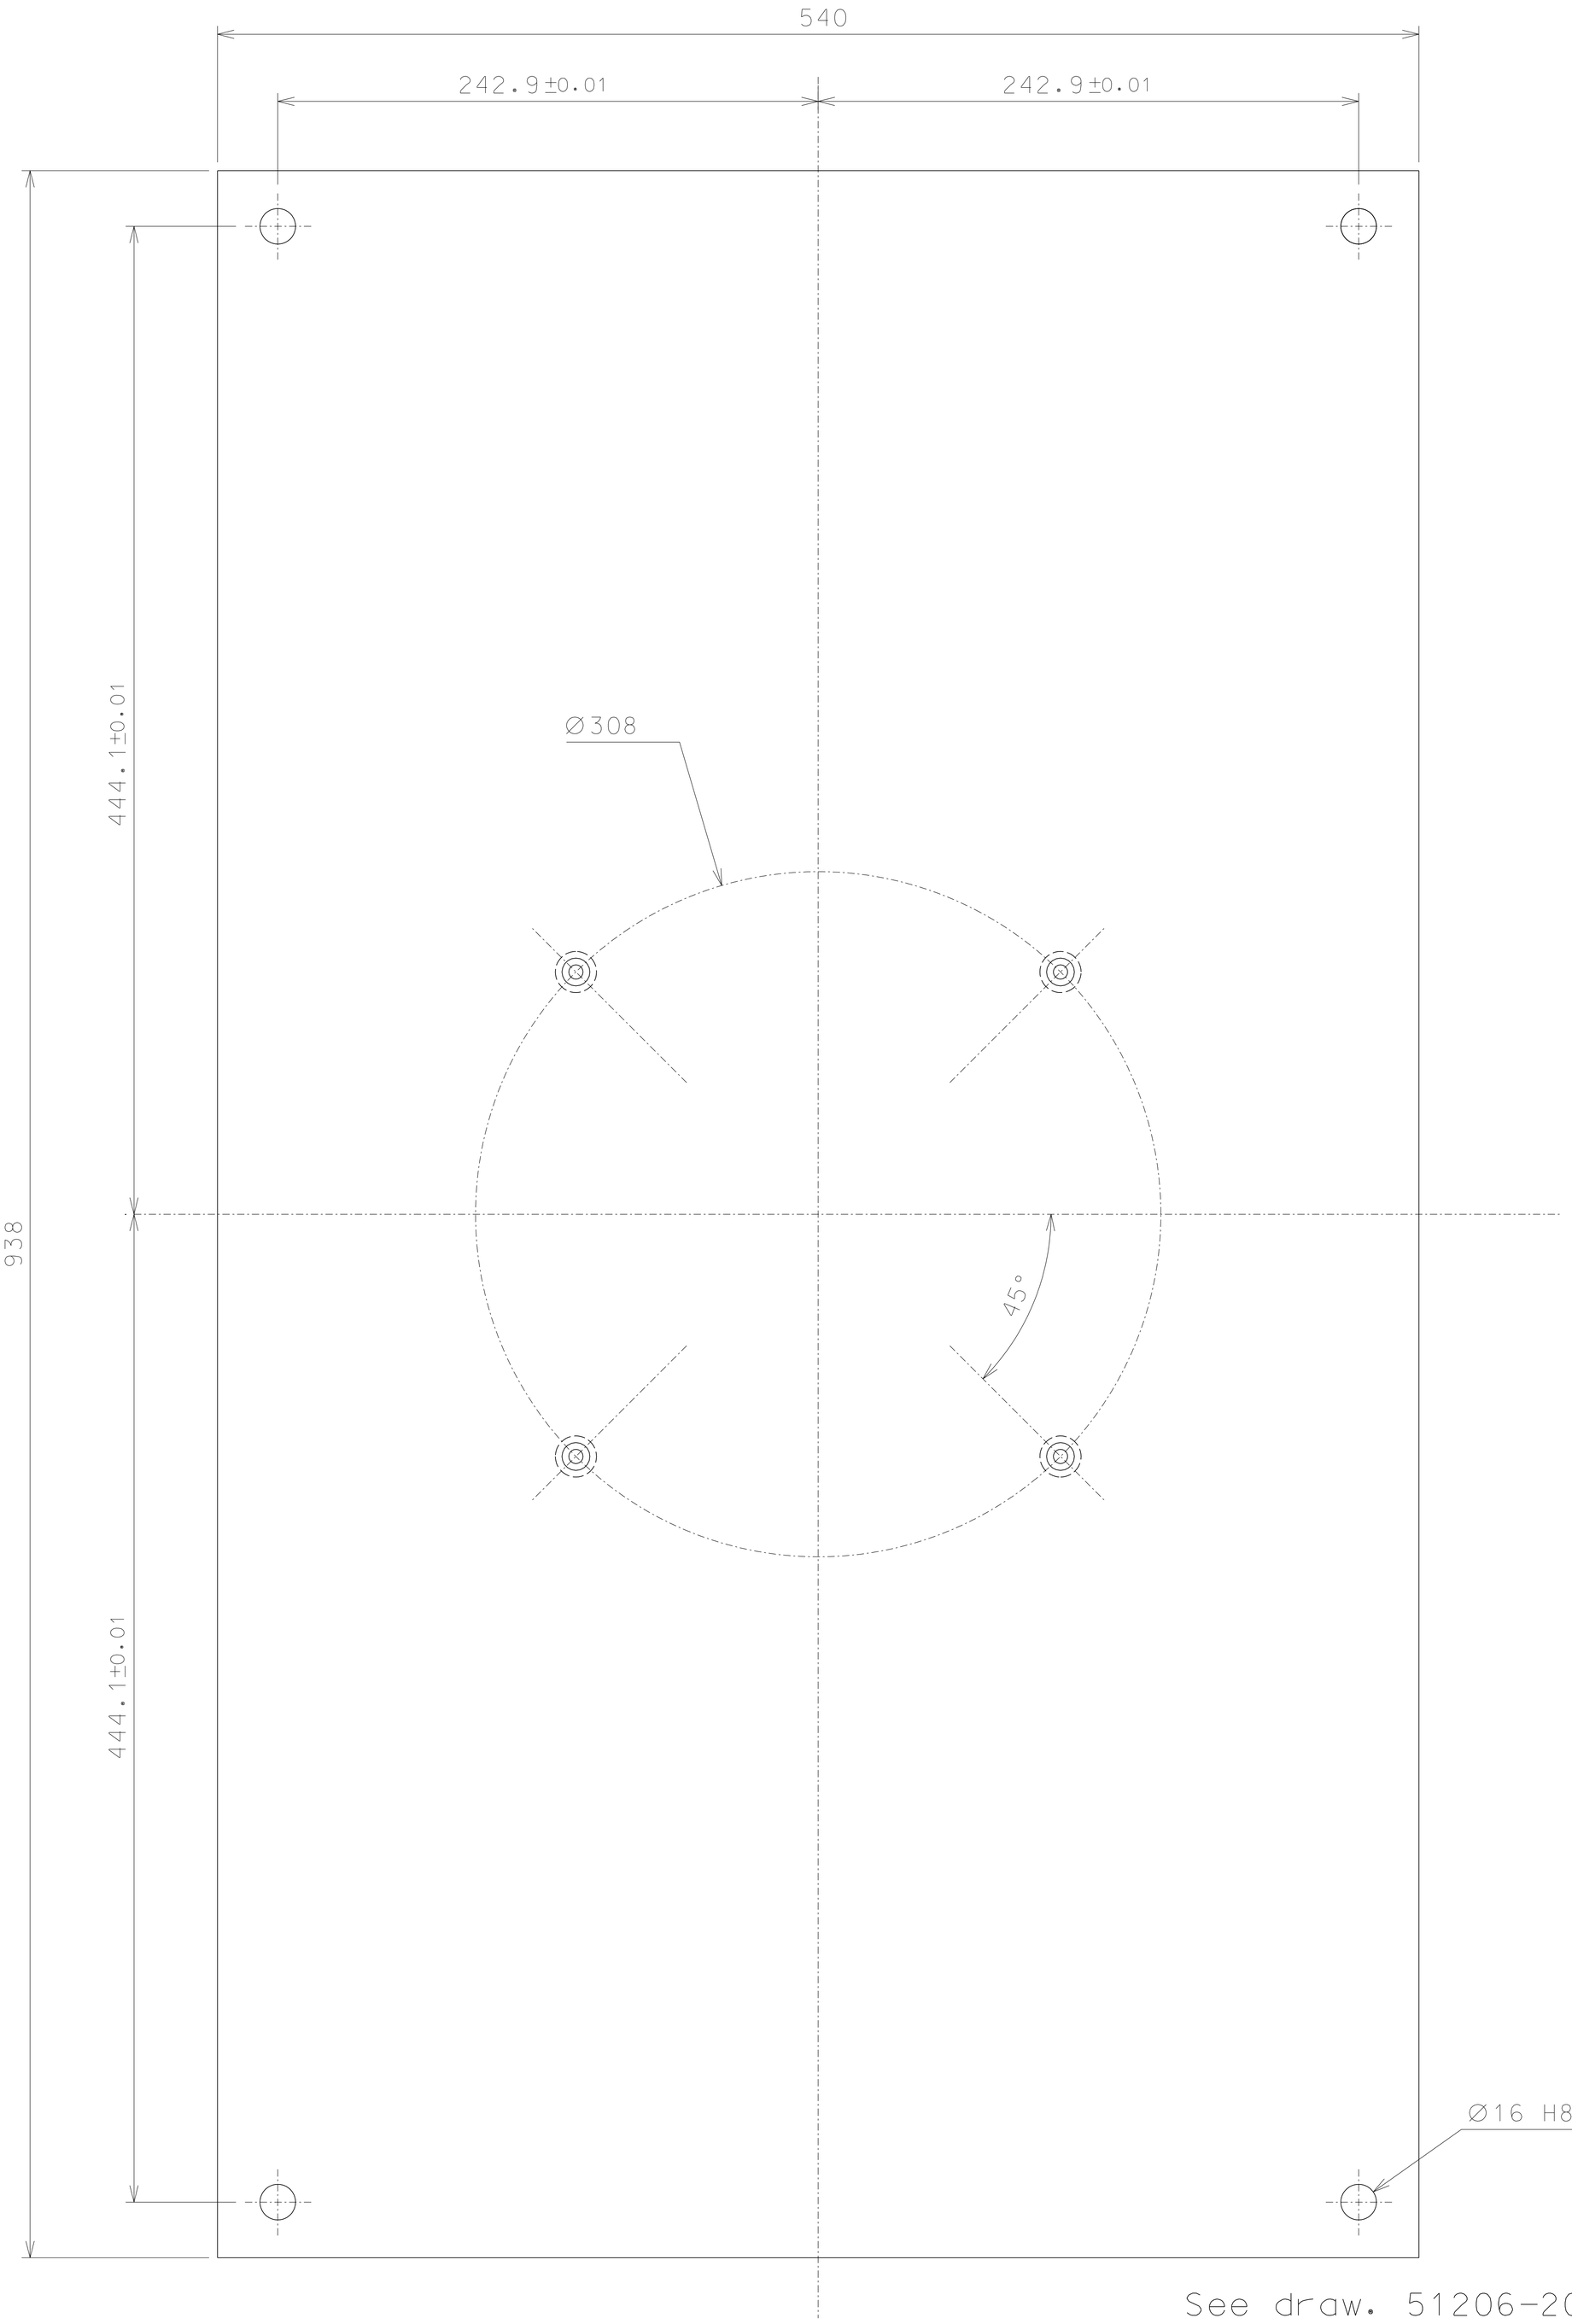

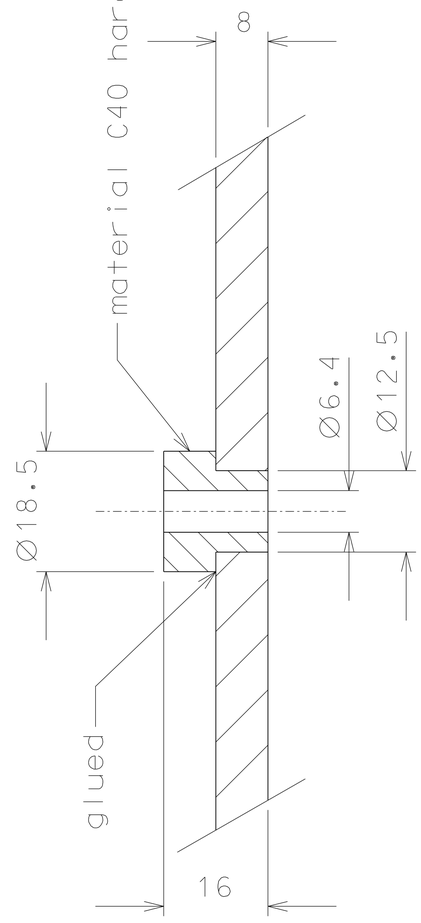

See draw. 51206-209-210

ref.	pieces	mat. and treatments	scale
299	1	EN 6082	1/2.5

ref.	pieces	mat. and treatments	scale

General machining tolerances UNI 5307-63								
Dimensions	< 6	>6-30	>30-120	>120-315	>315-1000	>1000-2000	>2000-4000	> 4000
linear Toll.	±0.1	±0.2	± 0.3	± 0.5	± 0.8	± 1.2	± 2	± 3
angular Toll.	± 1	± 30′	± 20′	± 10′ refered to the shortest side				

ref.	note	date	signature

modifications

LIGO PROJECT

title
HAM-OPTICAL BENCH
JIG FOR LVDT SYSTEM

designed for R.De Salvo
draw. by G.Gennaro-PROMEC
date 12-11-06
scale 1/2.5
LIGO-D051256-00-D
detail from 209
A 2