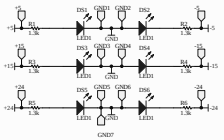

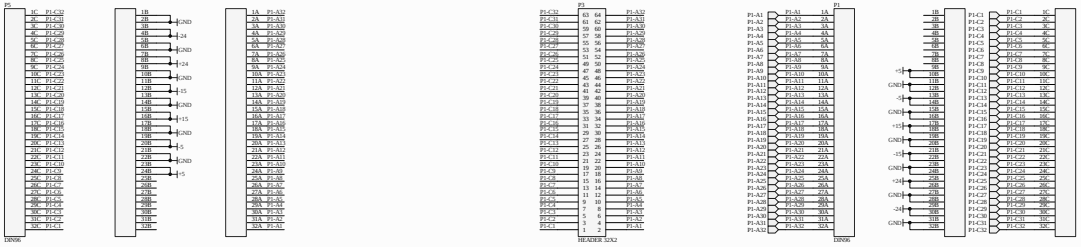

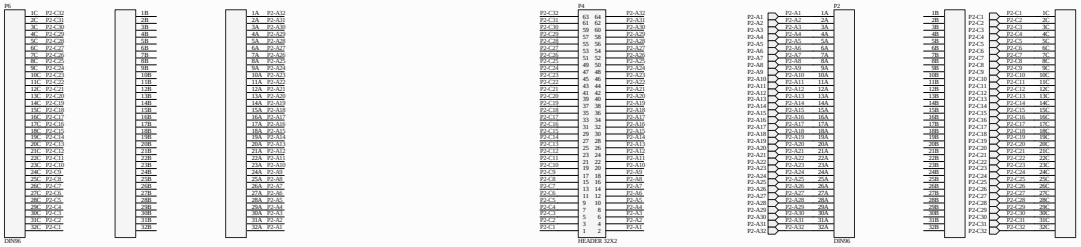

Title	Eurocrate Extender card			Laser Interferometer Gravitational-Wave Observatory California Institute of Technology Massachusetts Institute of Technology LIGO	
Size: D	DCC Number: D060275	SCH / PCB Revision: A	Engineer: Rolfe & Myers		Date: 8/10/2007 Time: 1:10:05 PM
File: \\2\ressha\ratio\shared\dcc\Katie\Eurocrate\Extender Sch.Doc					Sheet 1 of 1