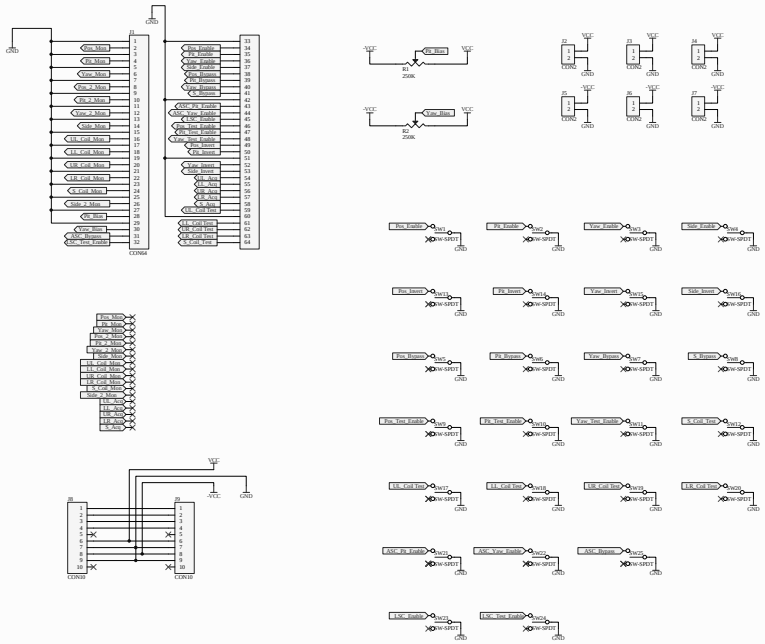

Title: SOS Control Box				Laser Interferometer Gravitational-Wave Observatory California Institute of Technology Massachusetts Institute of Technology	LIGO
Size: D	DCC Number: D070293	SCH / PCB Revision: A	Engineer: Rodney B. Mures		Date: 8/18/2007 Time: 3:16:58 PM
File: C:\Installations\hardDisc\Kate\SOS Control Box.SchDoc					Sheet 1 of 1