DATE: 01/16:96 TIME: 12:09:49
DESIGN FILE: I:\ligo\site1\st\bts005.dgz

This document and the design it covers are the property of **PARSONS**. They are loaned only with the borrower's expressed written agreement that they will not be reproduced, copied, loaned, exhibited, or used in any other way, except by written consent from **PARSONS** to the borrower.

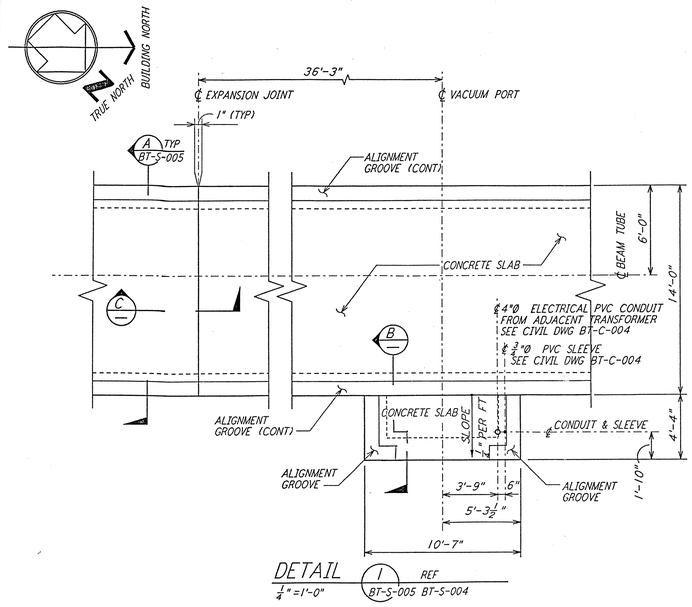

DETAIL 1 REF BT-S-005 BT-S-004
¼"=1'-0"

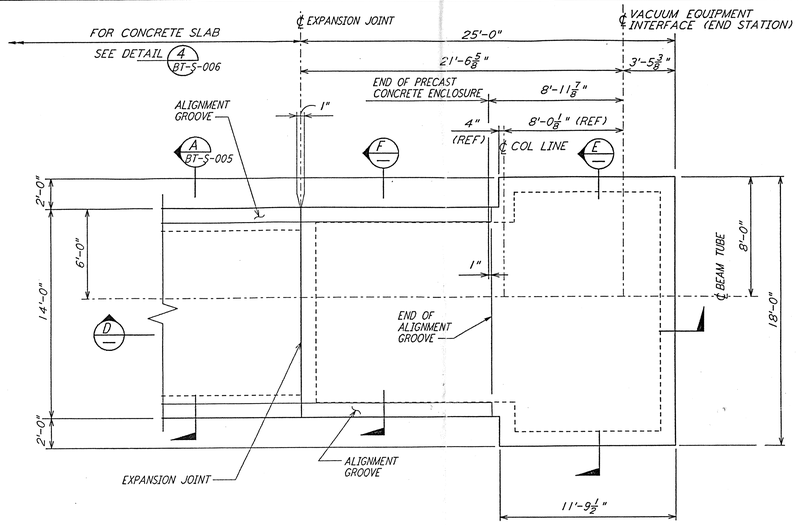

DETAIL 2 REF BT-S-005 BT-S-004
¼"=1'-0"

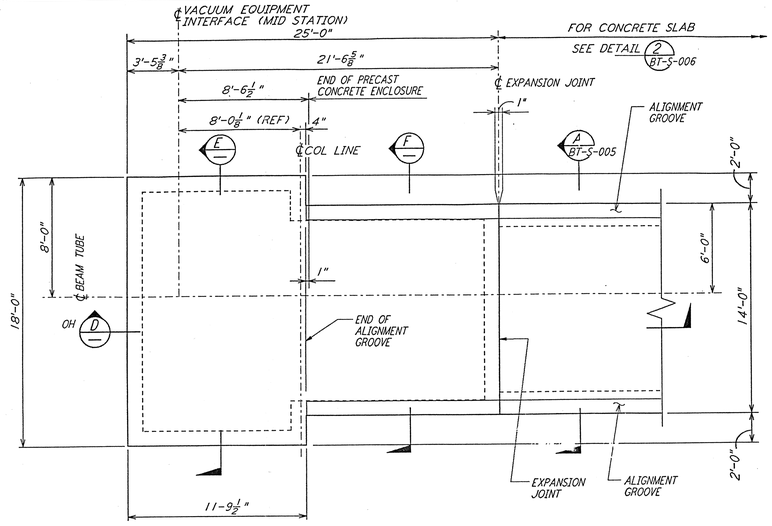

DETAIL 3 REF BT-S-005 BT-S-004
¼"=1'-0"

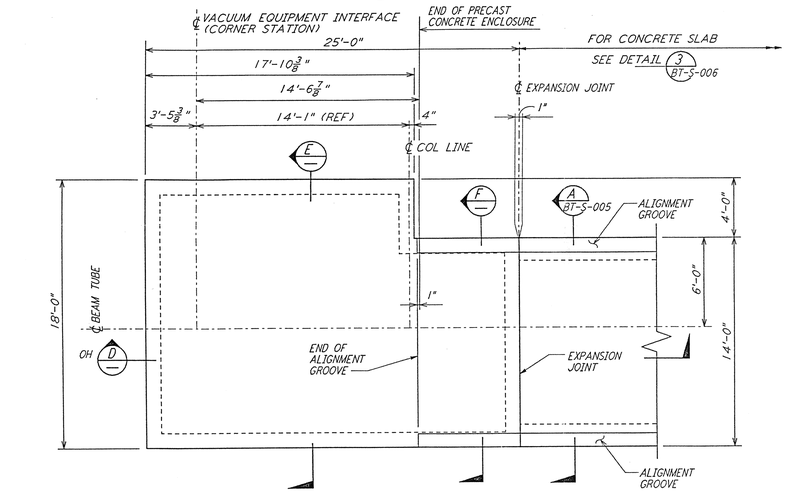

DETAIL 4 REF BT-S-005 BT-S-004
¼"=1'-0"

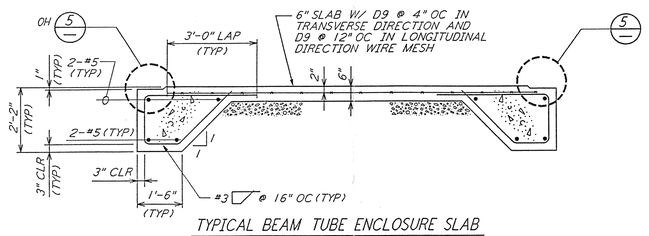

TYPICAL BEAM TUBE ENCLOSURE SLAB

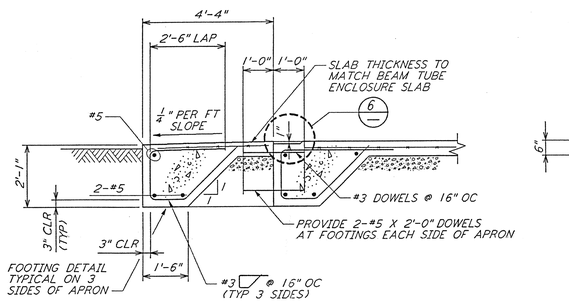

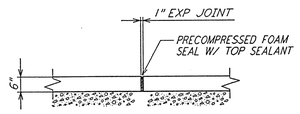

SECTION A REF BT-S-005 BT-S-006
½"=1'-0"

SECTION B
½"=1'-0"

SECTION C
½"=1'-0"

NOTE:
1. FOR GENERAL NOTES, ABBREVIATIONS AND LEGEND SEE DRAWING BT-S-001.

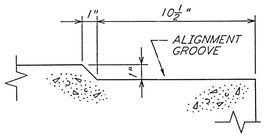

DETAIL 5 REF BT-S-005 BT-S-006
3"=1'-0"

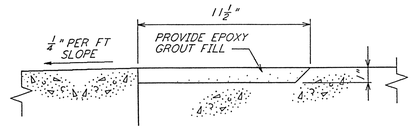

DETAIL 6
3"=1'-0"

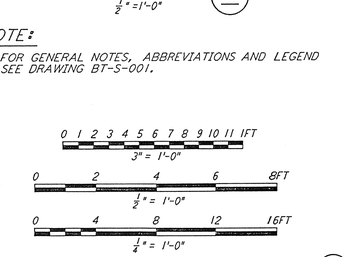

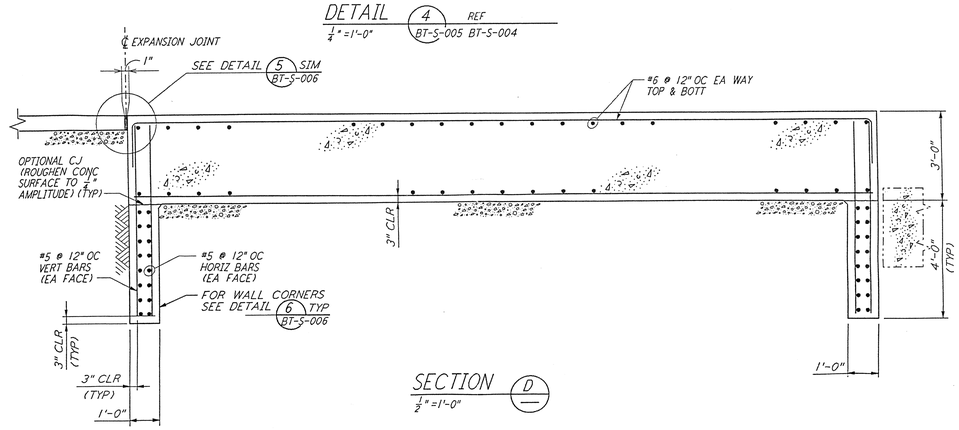

SECTION D
½"=1'-0"

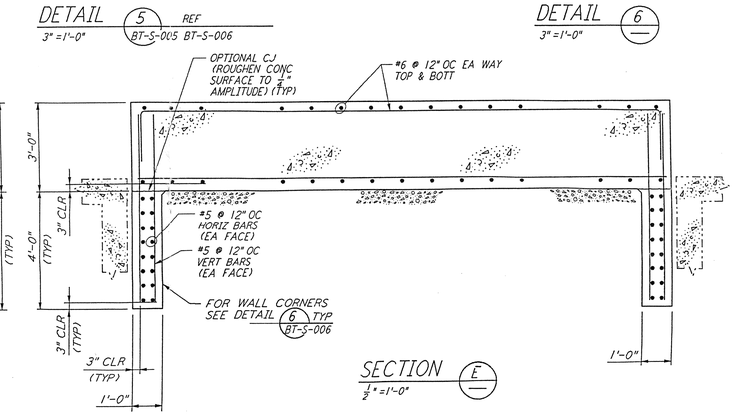

SECTION E
½"=1'-0"

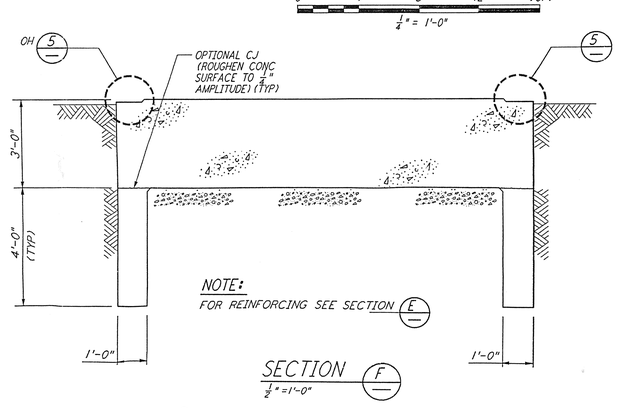

SECTION F
½"=1'-0"

D960191-00-D

REFERENCES		REVISIONS						
DRAWING NO.	DESCRIPTION	NO.	DATE	BY	CHKD	ENGR	PROJ	DESCRIPTION

ISSUED FOR CONSTRUCTION		
DRAWN	SH	1-19-96
CHECKED	Rm	1-19-96
ENGINEER	[illegible]	1-19-96
PROJ	[illegible]	1-19-96

SARAH A. LAU REGISTERED STATE OF WASHINGTON 1-18-96 13781 PROFESSIONAL ENGINEER
EXPIRES 10-24-96

PARSONS
100 WEST WALNUT STREET
PASADENA, CALIFORNIA

LIGO
CALIFORNIA INSTITUTE OF TECHNOLOGY
MASSACHUSETTS INSTITUTE OF TECHNOLOGY

LASER INTERFEROMETER GRAVITATIONAL-WAVE OBSERVATORY
BTE SITEWORK & FABRICATION - HANFORD, WA

TITLE	SCALE	CONTRACT NUMBER	PROJECT NUMBER
STRUCTURAL BEAM TUBE ENCLOSURE SECTIONS & DETAILS SHEET 1	AS NOTED	PP150969	8094
	SHEET NUMBER		REVISIONS
	BT-S-005		0

LIGOBTF.EDR

J:\PLOTS\BTS005.PLT 16-JAN-1996 12:09:53 sj