This document and the design it covers are the property of PARSONS. They are loaned only with the borrower's expressed written agreement that they will not be reproduced, copied, loaned, exhibited, or used in any other way, except by written consent from PARSONS, to the borrower.

DATE: 11/20:95 TIME: 18:12:17
DESIGN FILE: I:\ligo\site1\st\bts005.dgz

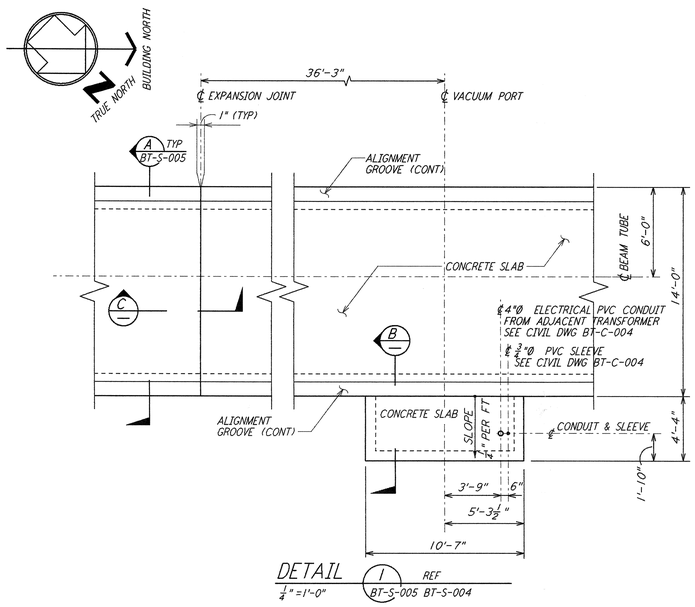

DETAIL 1 REF BT-S-005 BT-S-004
¼"=1'-0"

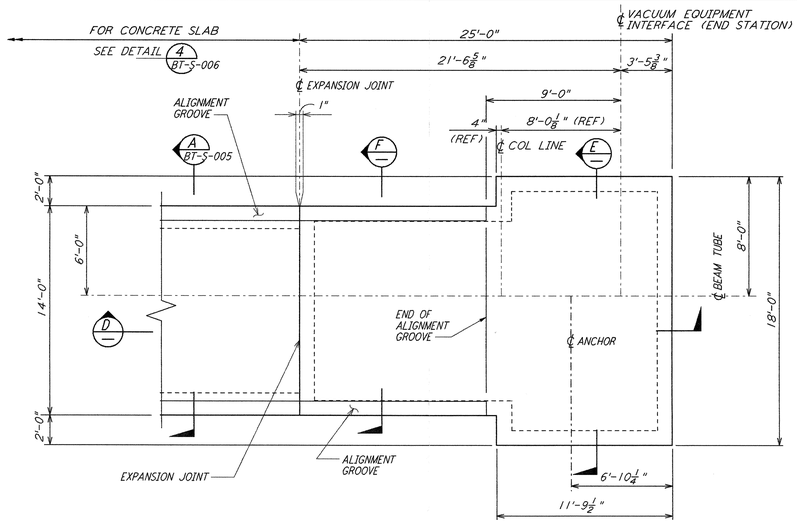

DETAIL 2 REF BT-S-005 BT-S-004
¼"=1'-0"

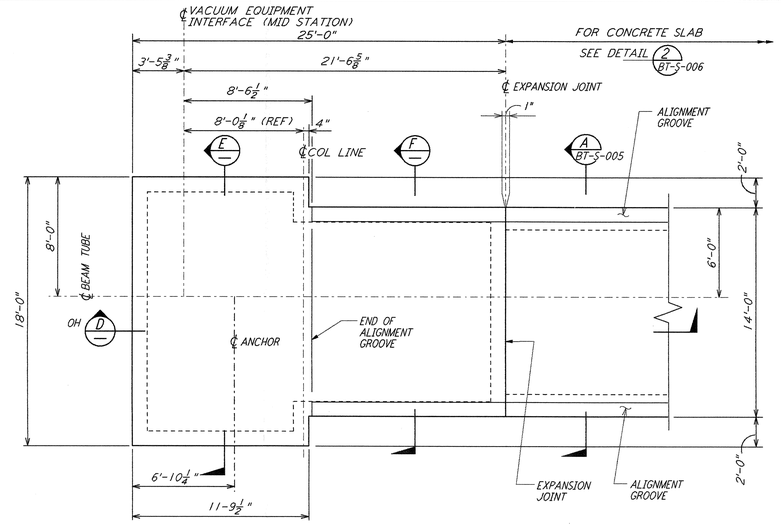

DETAIL 3 REF BT-S-005 BT-S-004
¼"=1'-0"

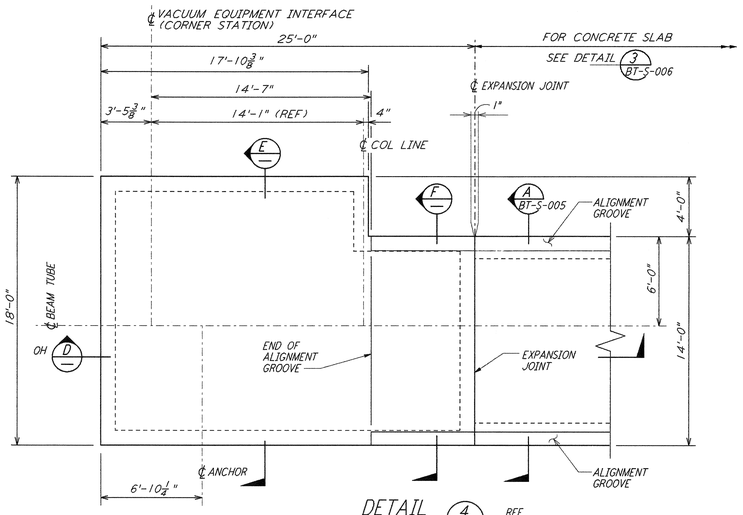

DETAIL 4 REF BT-S-005 BT-S-004
¼"=1'-0"

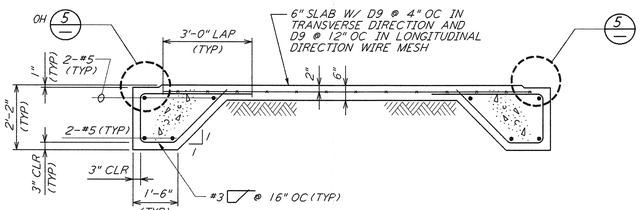

TYPICAL BEAM TUBE ENCLOSURE SLAB

SECTION A REF BT-S-005 BT-S-006
½"=1'-0"

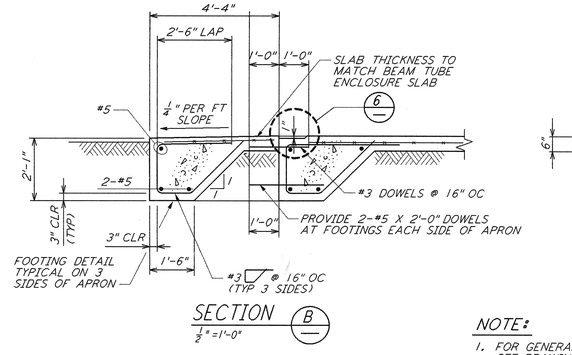

SECTION B
½"=1'-0"

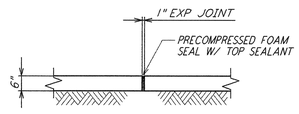

SECTION C
½"=1'-0"

NOTE:
1. FOR GENERAL NOTES, ABBREVIATIONS AND LEGEND SEE DRAWING BT-S-001.

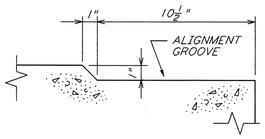

DETAIL 5 REF BT-S-005 BT-S-006
3"=1'-0"

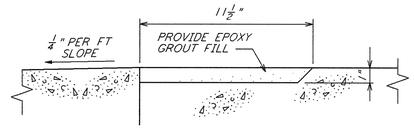

DETAIL 6
3"=1'-0"

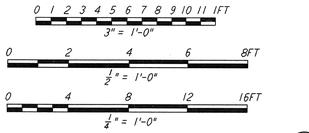

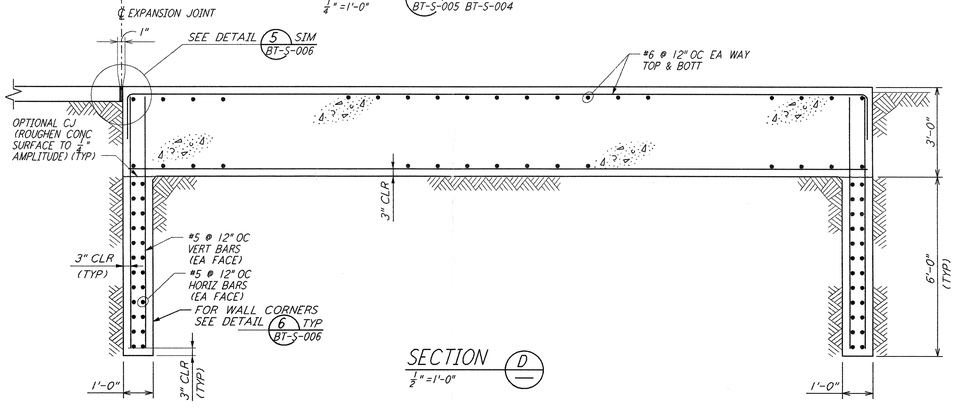

SECTION D
½"=1'-0"

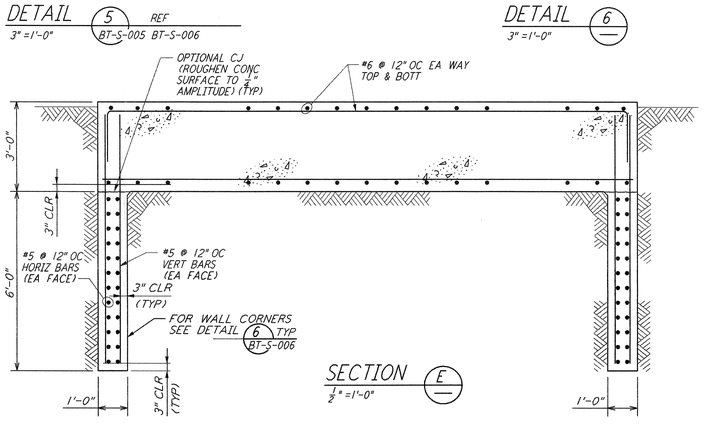

SECTION E
½"=1'-0"

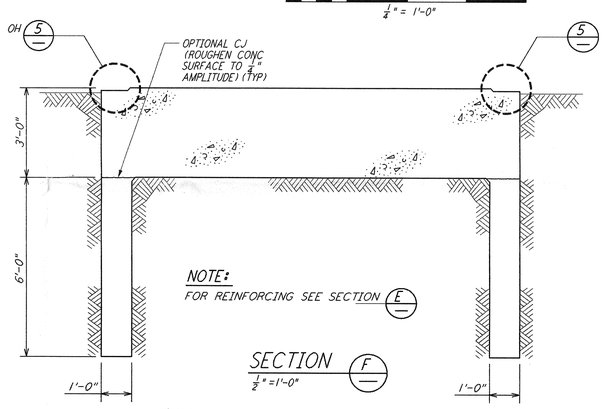

SECTION F
½"=1'-0"

D960191-B-0

REFERENCES		REVISIONS						
		B	11-21-95	MCS	RM	FJD	MDW	ISSUED FOR BID
		A	10-03-95	MCS	RM	FJD	MDW	DRAFT FINAL DESIGN REPORT
DRAWING NO.	DESCRIPTION	NO.	DATE	BY	CHKD	ENGR	PROJ	DESCRIPTION

DRAWN	SH
CHECKED	
ENGINEER	
PROJ	

PARSONS
100 WEST WALNUT STREET
PASADENA, CALIFORNIA

LIGO
CALIFORNIA INSTITUTE OF TECHNOLOGY
MASSACHUSETTS INSTITUTE OF TECHNOLOGY

LASER INTERFEROMETER GRAVITATIONAL-WAVE OBSERVATORY
BTE SITEWORK & FABRICATION - HANFORD, WA

TITLE: BEAM TUBE ENCLOSURE SECTIONS & DETAILS SHEET 1

SCALE	CONTRACT NUMBER	PROJECT NUMBER
AS NOTED	PP150969	8094

SHEET NUMBER: BT-S-005
REVISIONS: B

LIGOBTF.BDR

Mon Nov 20 18:11:41 1995 29gt.ss