NOTES:
1.) ALL WIRING IS #18 AWG.

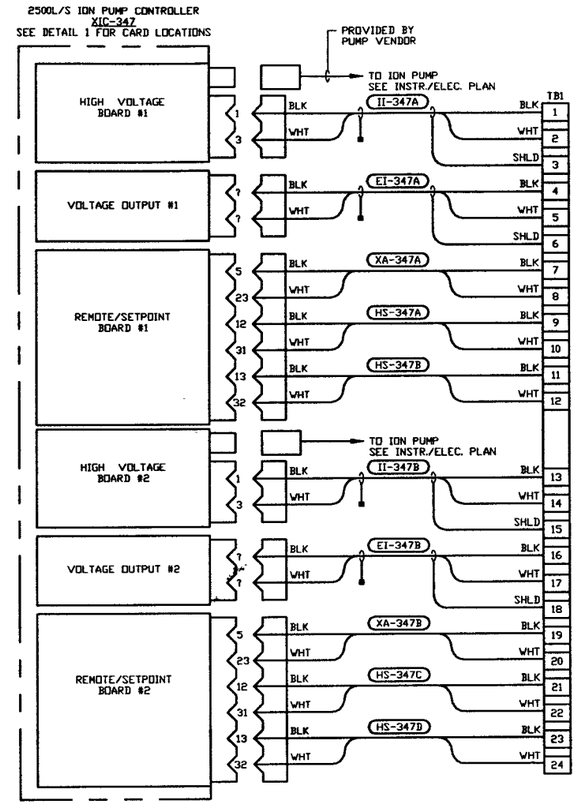

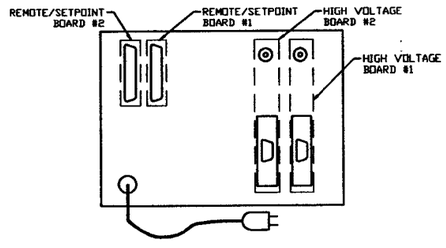

DETAIL 1
REAR VIEW OF ION PUMP CONTROLLER
NO SCALE

NOT FOR CONSTRUCTION

LIGO-D960589-00-V

PROPRIETARY AND CONFIDENTIAL
THIS DOCUMENT CONTAINS PROPRIETARY INFORMATION RELATING TO PROCESS SYSTEMS INTERNATIONAL, INC. OR ITS AFFILIATED COMPANIES AND SHALL BE USED ONLY FOR THE PURPOSE FOR WHICH IT WAS SUPPLIED. IT SHALL NOT BE COPIED, REPRODUCED OR OTHERWISE USED, NOR SHALL SUCH INFORMATION BE FURNISHED IN WHOLE OR IN PART TO OTHERS EXCEPT IN ACCORDANCE WITH THE TERMS OF ANY AGREEMENT UNDER WHICH IT WAS SUPPLIED OR WITH THE PRIOR WRITTEN CONSENT OF PROCESS SYSTEMS INTERNATIONAL, INC. AND SHALL BE RETURNED UPON REQUEST.

REFERENCE DRAWINGS

DWG. NO.	DESCRIPTION
V049-3-303	INSTRUMENT ELECTRICAL PLAN RIGHT MID STATION
V049-3-302	CABLE TRAY PLAN RIGHT MID STATION

DWG. NO.	DESCRIPTION

UNLESS OTHERWISE SPECIFIED
DIMENSIONS ARE IN INCHES
TOLERANCES
FRACTIONAL ±
ANGULAR MACH ± BEND ±
TWO PLACE DECIMAL ± .01
THREE PLACE DECIMAL ± .005
FINISHED SURFACE RMS
BREAK CORNERS
REMOVE ALL BURRS

DO NOT SCALE THIS DRAWING
USED ON
NEXT ASS'Y:

REV	DESCRIPTION	CHKD	DRWN	DATE	ECO#
0	ISSUE FOR FDR		DWW	04.26.96	0129

ISSUE DESCRIPTION

PROCESS SYSTEMS INTERNATIONAL INC.
20 WALKUP DR. WESTBOROUGH, MASSACHUSETTS 01581 USA

PNL-300 WIRING DIAGRAM
LIGO VACUUM EQUIPMENT
WASHINGTON SITE
RIGHT MID STATION

CAD FILE	SIZE	DWG NO.	REV.
V0493307	D	V049-3-307	0

SCALE NONE
SHEET 1 OF 1