DATE: 10/30:95 TIME: 20:50:28
DESIGN FILE: I:\ligo\site2\mu\lah411.dtz

This document and the design it covers are the property of **PARSONS**. They are loaned only with the borrower's expressed written agreement that they will not be reproduced, copied, loaned, exhibited, or used in any other way, except by written consent from **PARSONS** to the borrower.

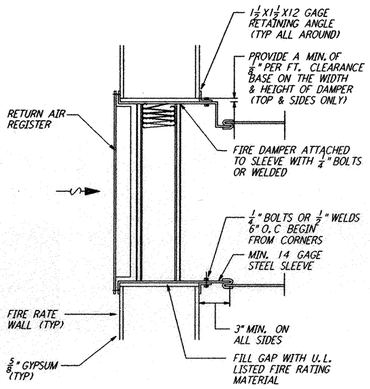

WALL MOUNTED FIRE DAMPER

NTS — (1) LA-H-411 REF XXXXXXXX

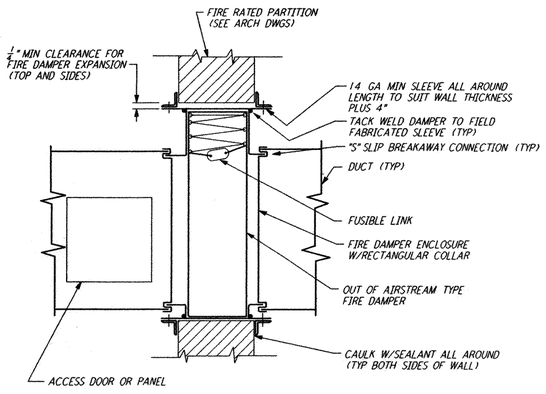

RECTANGULAR DUCT FIRE DAMPER

NTS — (2) LA-H-411 REF XXXXXXXX

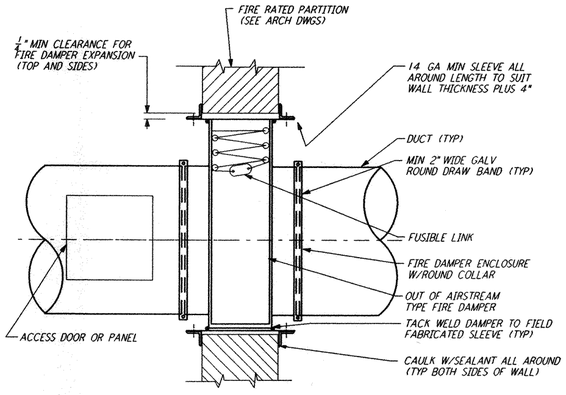

ROUND DUCT FIRE DAMPER MOUNTING DETAIL

NTS — (3) LA-H-411 REF XXXXXXXX

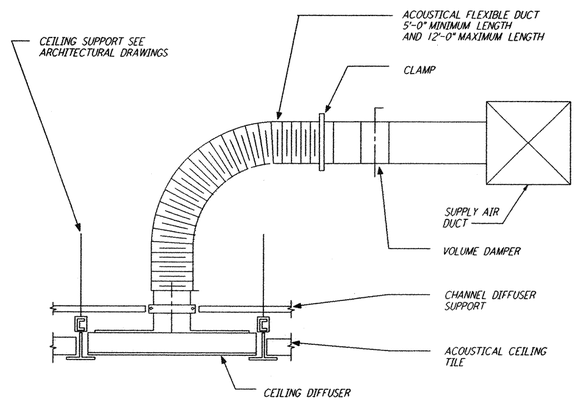

FLEXIBLE DUCT CONNECTION

NTS — (4) LA-H-411 REF XXXXXXXX

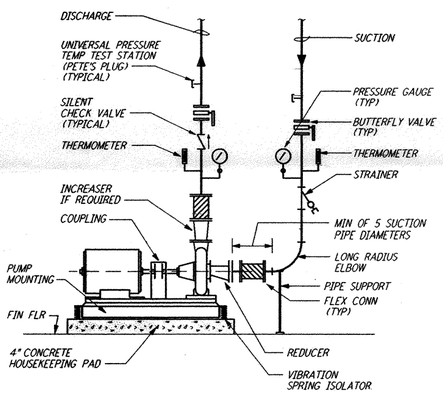

PUMP CONNECTION DETAIL

NTS — (5) LA-H-411 REF XXXXXXXX

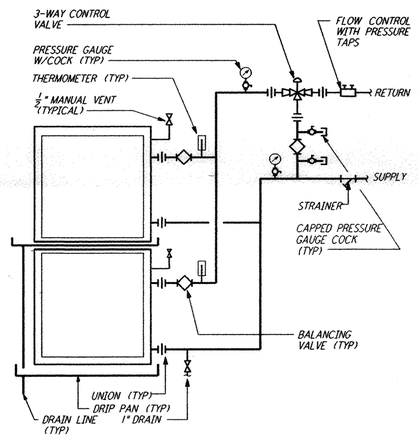

MULTIPLE COIL PIPING DETAIL

NTS — (6) LA-H-411 REF XXXXXXXX

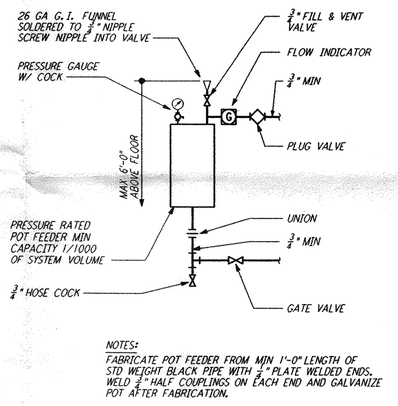

NOTES:
FABRICATE POT FEEDER FROM MIN 1'-0" LENGTH OF STD WEIGHT BLACK PIPE WITH ¼" PLATE WELDED ENDS. WELD ¾" HALF COUPLINGS ON EACH END AND GALVANIZE POT AFTER FABRICATION.

CHEMICAL FEEDER DETAIL

NTS — (7) LA-H-411 REF XXXXXXXX

LIGO-D960992-A-0

REVISION NO.	DATE	APRD BY	DESCRIPTION OF REVISION
9			
8			
7			
6			
5			
4			
3			
2			
1			

ISSUE NO.	DATE	APRD BY	ISSUED FOR
J			
H			
G			
F			
E			
D			
C			
B			
A	10/31/95	TDM	PRELIMINARY DESIGN REVIEW

DATE	10/31/95	
DRAWN	CLP	
CHECKED		
ENGINEER		
PROJ MGR		

PARSONS
100 WEST WALNUT STREET
PASADENA, CALIFORNIA

LIGO
CALIFORNIA INSTITUTE OF TECHNOLOGY
MASSACHUSETTS INSTITUTE OF TECHNOLOGY

LASER INTERFEROMETER GRAVITATIONAL-WAVE OBSERVATORY
SITE NO. 2 - LIVINGSTON, LOUISIANA

TITLE: DETAILS

SCALE	CONTRACT NUMBER	PROJECT NUMBER
NONE	PP150969	8094

SHEET NUMBER: LA-H-411 — REVISIONS: A

LIGOLAF.BDR

Mon Oct 30 20:49:04 1995 s3-v18b2 J:\PLOTS\QUEUES\V18B2\MU411B.PRF