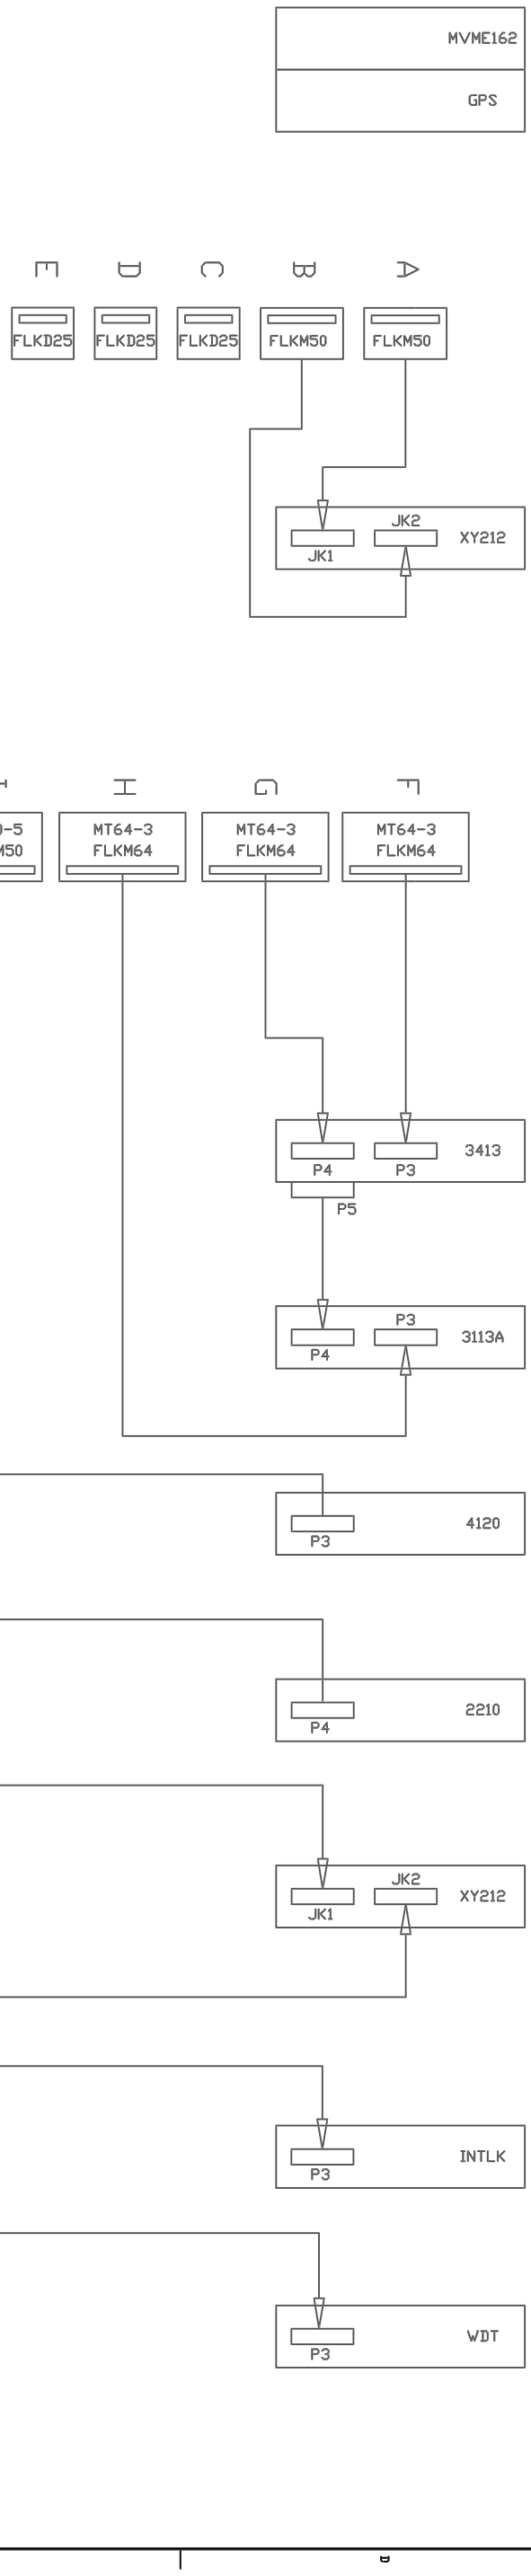

DWG. NO.	DESCRIPTION

REFERENCE DRAWINGS

DWG. NO.	DESCRIPTION

DESCRIPTION

UNLESS OTHERWISE SPECIFIED
DIMENSIONS ARE IN INCHES
TOLERANCES:
FRACTIONAL ±
ANGULAR:MACH ± BEND ±
TWO PLACE DECIMAL ±
THREE PLACE DECIMAL ±
FINISHED SURFACE RMS
BREAK CORNERS ON
REMOVE ALL BURRS
DMTI

DO NOT SCALE THIS DRAWING

USED ON

NEXT ASS'Y:

REV	DESCRIPTION	SHEETS EFFECTED	DATE
A	Initial Release per ECN E970001-00-C		1/3/97

CURRENT REVISION APPROVAL

	GROUP	SIGNATURE	DATE
DRAWN	TONY T.		
CHECKED	R. Bork		
	CDS		9-13-96
DCC			

LIGO
CALIFORNIA INSTITUTE OF TECHNOLOGY
MASSACHUSETTS INSTITUTE OF TECHNOLOGY

VME MODULE CONNECTION DIAGRAM
WA RIGHT END STATION

CAD FILE	SCALE	SIZE	DWG. NO.	REV.
	-	B	D961387-A-C	
		SHEET	1 OF 1	VER. 01

1387S1CA
12-30-96 - 09:47