PSI | CDS

CDS | PSI

## WGV-19 Control

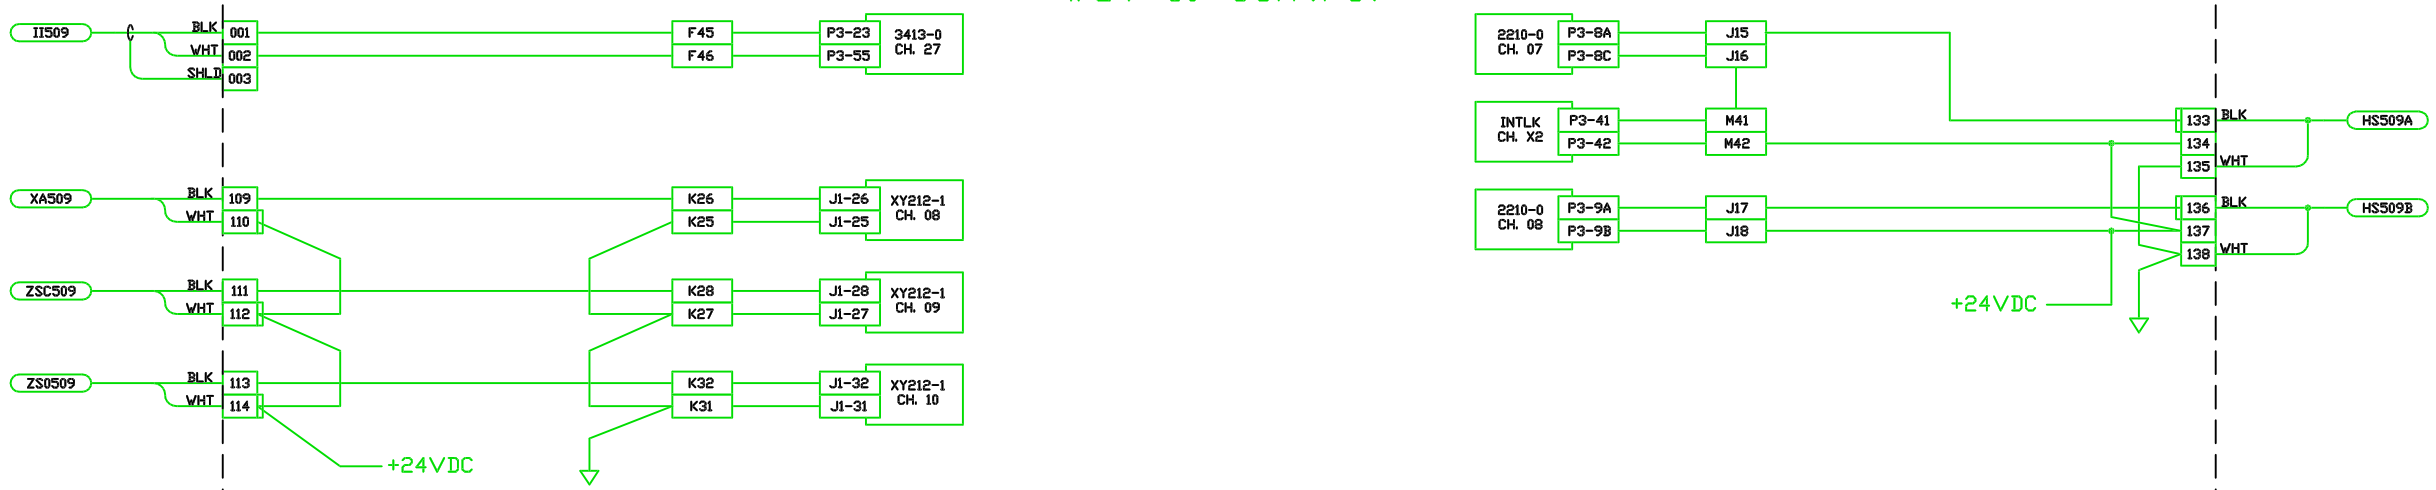


## WGV-20 Control

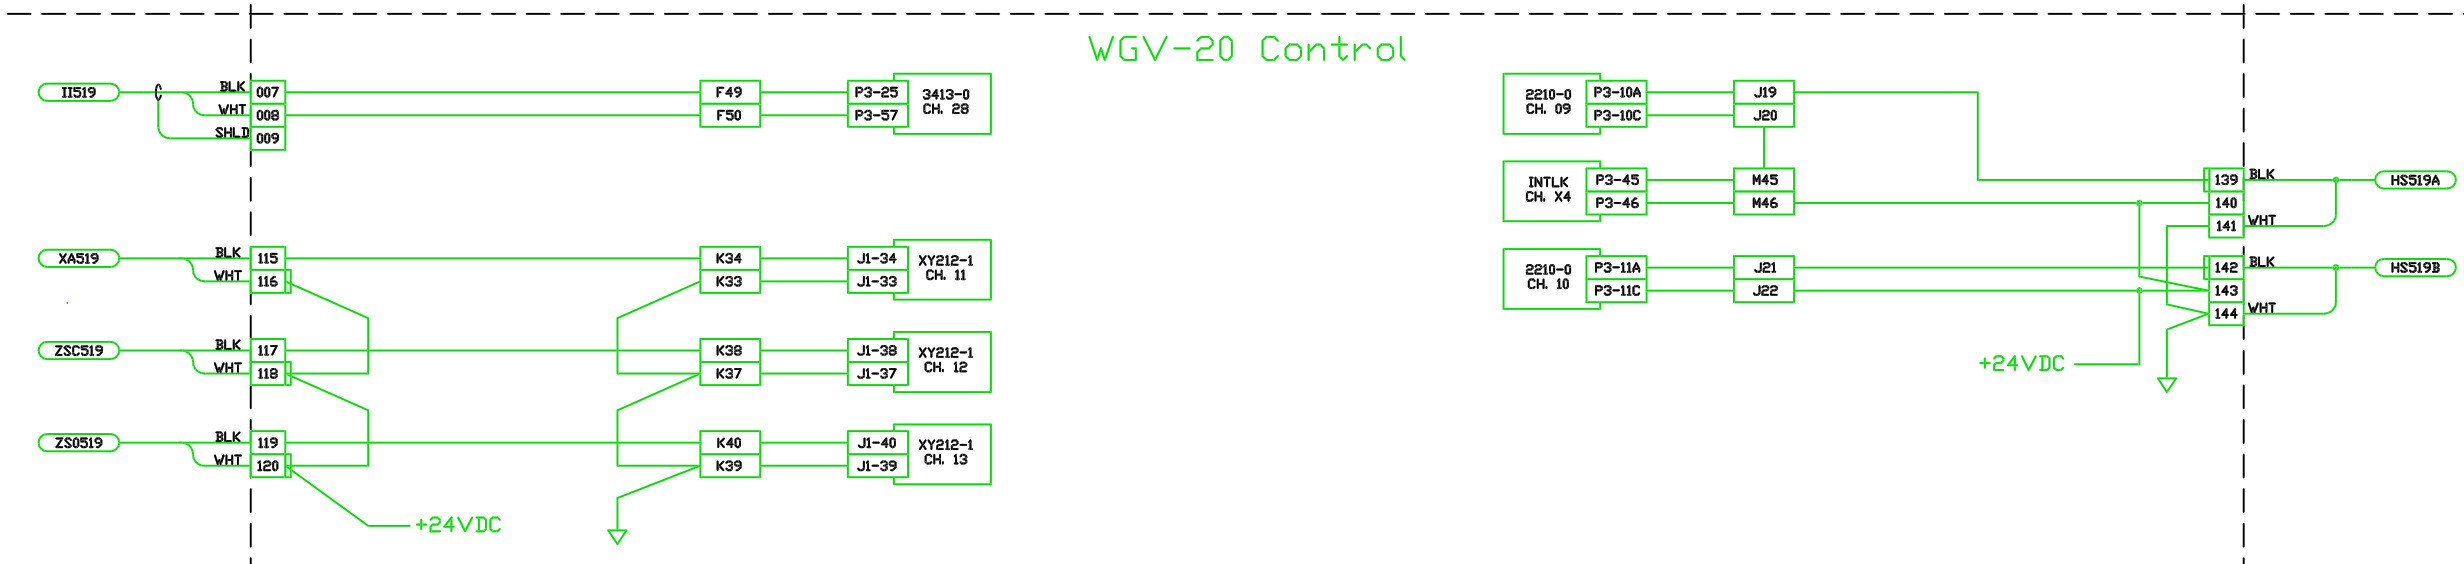


| DWG. NO. | DESCRIPTION | DWG. NO. | DESCRIPTION |
|---|---|---|---|
| REFERENCE DRAWINGS | | | |

UNLESS OTHERWISE SPECIFIED
DIMENSIONS ARE IN INCHES
TOLERANCES:
FRACTIONAL ±
ANGULAR MACH ± BEND ±
TWO PLACE DECIMAL ±
THREE PLACE DECIMAL ±
FINISHED SURFACE RMS
BREAK CORNERS IN= OUT=
REMOVE ALL BURRS

DO NOT SCALE THIS DRAWING

USED ON

NEXT ASS'Y

| REV | DESCRIPTION | SHEETS EFFECTED | DATE |
|---|---|---|---|
| A | Initial Release per ECN E970001-00-C | | 1/3/97 |

ISSUE DESCRIPTION

CURRENT REVISION APPROVAL

| | | | |
|---|---|---|---|
| DRAWN TONY T. | GROUP CDS | SIGNATURE | DATE 9-9-96 |
| CHECKED R. Bork | | | |
| DCC | | | |

LIGO CALIFORNIA INSTITUTE OF TECHNOLOGY
MASSACHUSETTS INSTITUTE OF TECHNOLOGY

# VCMS ELECTRICAL DIAGRAM
# WA RIGHT END STATION
# GATE VALVE CONTROL

| SCALE | SIZE | DWG. NO. | REV. |
|---|---|---|---|
| - | B | D961388-A-C | 00 |
| CAD FILE 1388S1C0 | | SHEET 1 OF 1 | VER. 01 |

1388S1C0
12-26-96 - 14:44