NOTES:

1. SEE SHEET RG-C-002 FOR GENERAL NOTES, LEGEND AND ABBREVIATIONS.

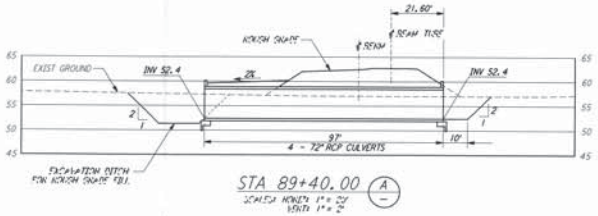

STA 89+40.00 (A)

SCALES HORIZ 1" = 20'
VERT 1" = 2'

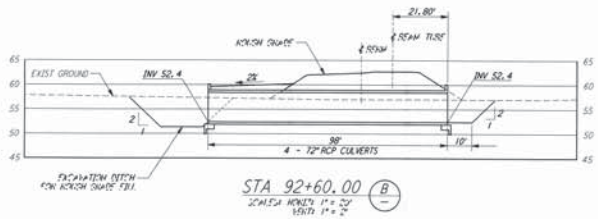

STA 92+60.00 (B)

SCALES HORIZ 1" = 20'
VERT 1" = 2'

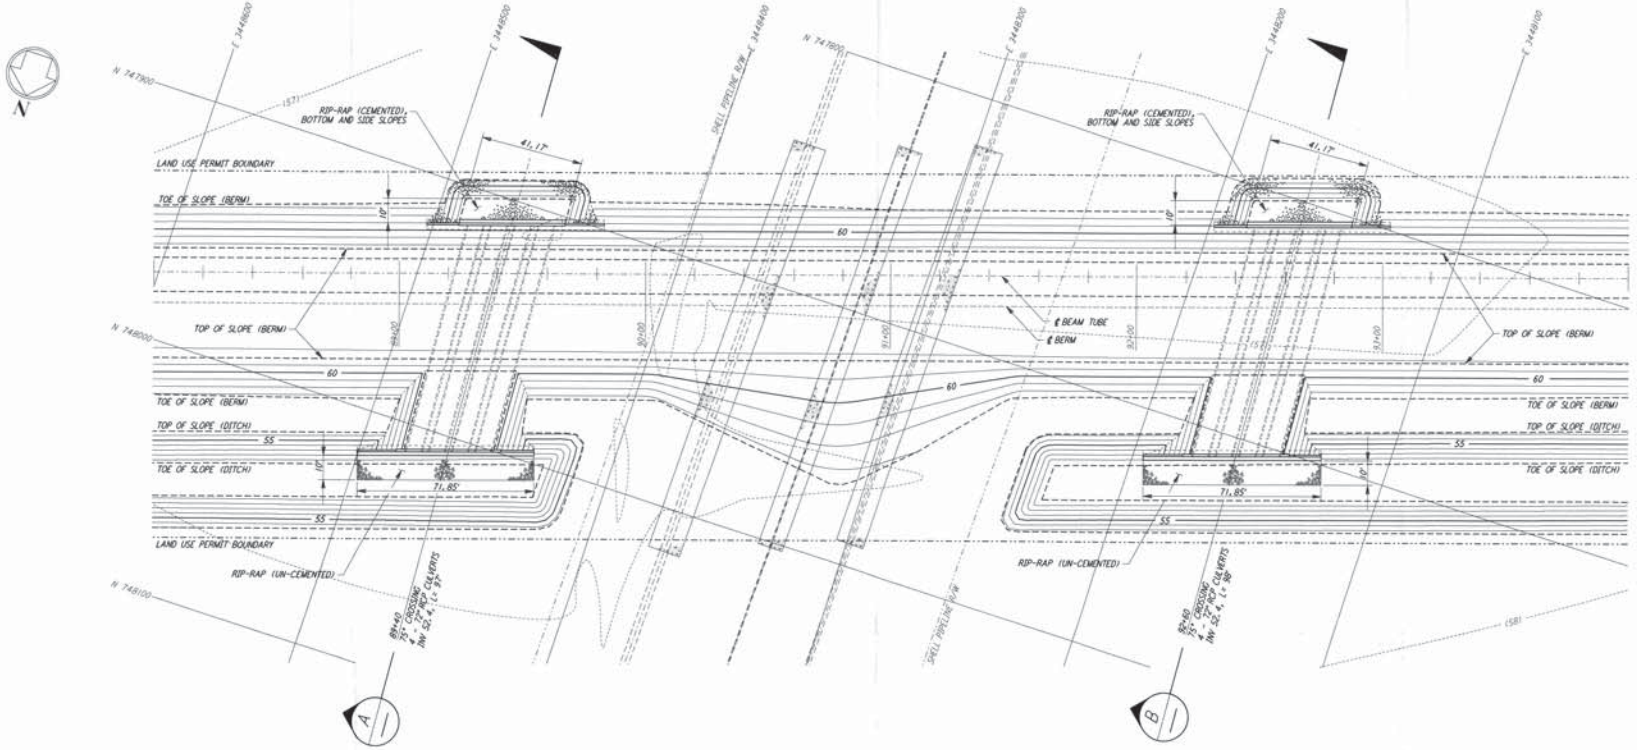

GRAPHIC SCALES

HORIZ SCALE: 1" = 20'

VERT SCALE: 1" = 2'

LIGO-0961734-A-0

REVISION NO.	DATE	APPD BY	DESCRIPTION OF REVISION
9			
8			
7			
6			
5			
4			
3			
2			
1			

ISSUE NO.	DATE	APPD BY	ISSUED FOR
9			
8			
7			
6			
5			
4			
3			
2			
1	8/11/95	JJB	FINAL DESIGN REVIEW

DATE	8/11/95	
DRAWN	WRS	WRS
CHECKED	MGP	MGP
SECT HD		
PROJ MGR		
CLIENT		

PARSONS

100 WEST WALNUT STREET
PASADENA, CALIFORNIA

LIGO

CALIFORNIA INSTITUTE OF TECHNOLOGY
MASSACHUSETTS INSTITUTE OF TECHNOLOGY

LASER INTERFEROMETER
GRAVITATIONAL-WAVE OBSERVATORY
ROUGH GRADING - LIVINGSTON, LA

TITLE: ROUGH GRADING SOUTHWEST ARM CULVERT GENERAL ARRANGEMENTS

SCALE: AS NOTED | CONTRACT NUMBER: PP150969 | PROJECT NUMBER: 8094

SHEET NUMBER: RG-C-028 | REVISION: A

LIGORGF3.BOR

This document and the design it covers are the property of PARSONS. They are loaned only with the borrower's expressed written agreement that they will not be reproduced, copied, loaned, exhibited, or used in any other way, except by written consent from PARSONS to the borrower.

Sun Aug 13 22:13:15 1995 a3-v36b2 K:\PLOTS\DUELIES\V36B2\CE028A.PRF