BLDG NORTH

N

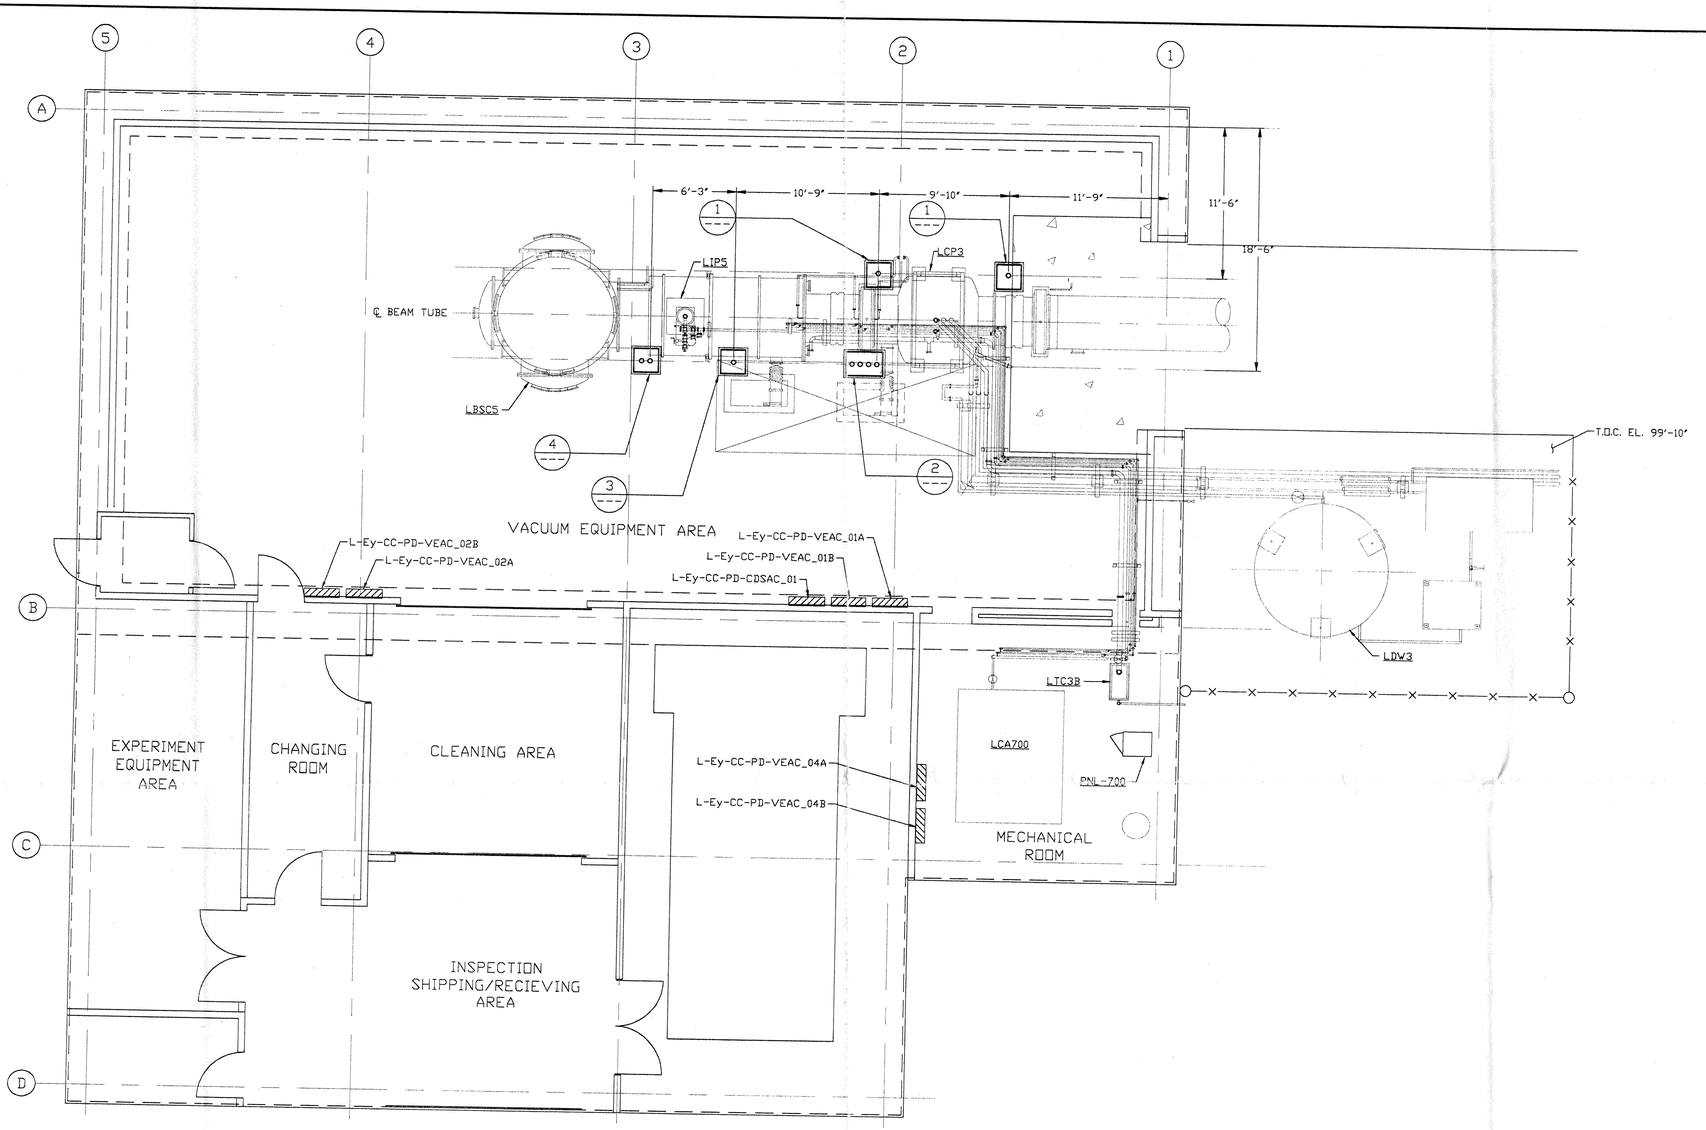

LEFT END STATION PLAN @ EL. 100'-0"

NOTES:

1.) PROVIDE PULL TAPE IN EACH CONDUIT.
2.) ALL UNDERGROUND INSTALLATION AND DETAILS ARE BY OTHERS.
3.) POWER SOURCE SHALL BE AS FOLLOWS:
   A) BAKEOUT/CLEAN ROOM 480/277VAC
   B) GATE VALVE 480/277VAC
   C) GENERAL/ION PUMPS 120VAC
   D) BAKEOUT CONTROL 120VAC
   E) TURBO CART 208/120VAC
4.) FOR EQUIPMENT POWER REQUIREMENTS, REFER TO PSI DOCUMENT #V049-1-047.
5.) FOR GENERAL NOTES & LEGEND SEE PSI DWG. #V049-3-001 SHT. 1.
6.) FOR LIST OF CIVIL CONTRACTOR REFERENCE DWGS. WITH CURRENT REVISIONS SEE PSI DWG. #V049-3-001 SHT. 2.

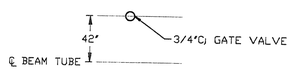

DETAIL 1 REF. THIS SHT. — NO SCALE

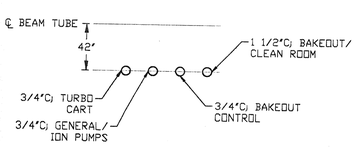

DETAIL 2 REF. THIS SHT. — NO SCALE

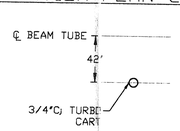

DETAIL 3 REF. THIS SHT. — NO SCALE

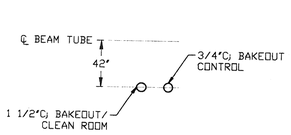

DETAIL 4 REF. THIS SHT. — NO SCALE

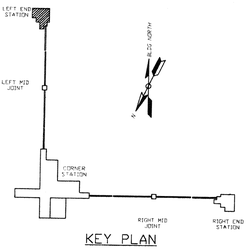

KEY PLAN

PROPRIETARY AND CONFIDENTIAL

THIS DOCUMENT CONTAINS PROPRIETARY INFORMATION BELONGING TO PROCESS SYSTEMS INTERNATIONAL, INC. OR ITS AFFILIATED COMPANIES AND SHALL BE USED ONLY FOR THE PURPOSE FOR WHICH IT WAS SUPPLIED. IT SHALL NOT BE COPIED, REPRODUCED OR OTHERWISE USED, NOR SHALL SUCH INFORMATION BE FURNISHED IN WHOLE OR IN PART TO OTHERS EXCEPT IN ACCORDANCE WITH THE TERMS OF ANY AGREEMENT UNDER WHICH IT WAS SUPPLIED OR WITH THE PRIOR WRITTEN CONSENT OF PROCESS SYSTEMS INTERNATIONAL, INC. AND SHALL BE RETURNED UPON REQUEST.

DWG. NO.	DESCRIPTION	DWG. NO.	DESCRIPTION
REFERENCE DRAWINGS			

UNLESS OTHERWISE SPECIFIED
DIMENSIONS ARE IN INCHES
TOLERANCES:
FRACTIONAL ±
ANGULAR:MACH ±0° 30' BEND ±2°
TWO PLACE DECIMAL ± .01
THREE PLACE DECIMAL ± .005
FINISHED SURFACE RMS
BREAK CORNERS .01 OUT.
REMOVE ALL BURRS

DO NOT SCALE THIS DRAWING
USED ON:
NEXT ASS'Y:

REV	DESCRIPTION	CHKD	DRWN	DATE	DEC#
0	ISSUE FOR INSTALLATION		RW	12.03.96	0374

ISSUE DESCRIPTION

PROCESS SYSTEMS INTERNATIONAL INC.
20 WALKUP DR. WESTBOROUGH, MASSACHUSETTS 01581 USA

ELECTRICAL CONDUIT STUB-UP PLAN LIGO VACUUM EQUIPMENT LOUISIANA SITE LEFT END STATION

CAD FILE	SIZE	DWG. NO.	REV.
V0493705	D	V049-3-705	0
SCALE 3/16" = 1'-0"		SHEET 1 OF 1	

1 LIGO-D970190-00-V