NOTES:

1.) PROVIDE PULL TAPE IN EACH CONDUIT.
2.) ALL UNDERGROUND INSTALLATION AND DETAILS ARE BY OTHERS.
3.) POWER SOURCE SHALL BE AS FOLLOWS:
   A) BAKEOUT/CLEAN ROOM 480/277VAC
   B) GATE VALVE 480/277VAC
   C) GENERAL/ION PUMPS 120VAC
   D) BAKEOUT CONTROL 120VAC
   E) TURBO CART 208/120VAC
4.) FOR EQUIPMENT POWER REQUIREMENTS, REFER TO PSI DOCUMENT #V049-1-047.
5.) FOR GENERAL NOTES & LEGEND SEE PSI DWG. #V049-3-001 SHT. 1.
6.) FOR LIST OF CIVIL CONTRACTOR REFERENCE DWGS. WITH CURRENT REVISIONS SEE PSI DWG. #V049-3-001 SHT. 2.

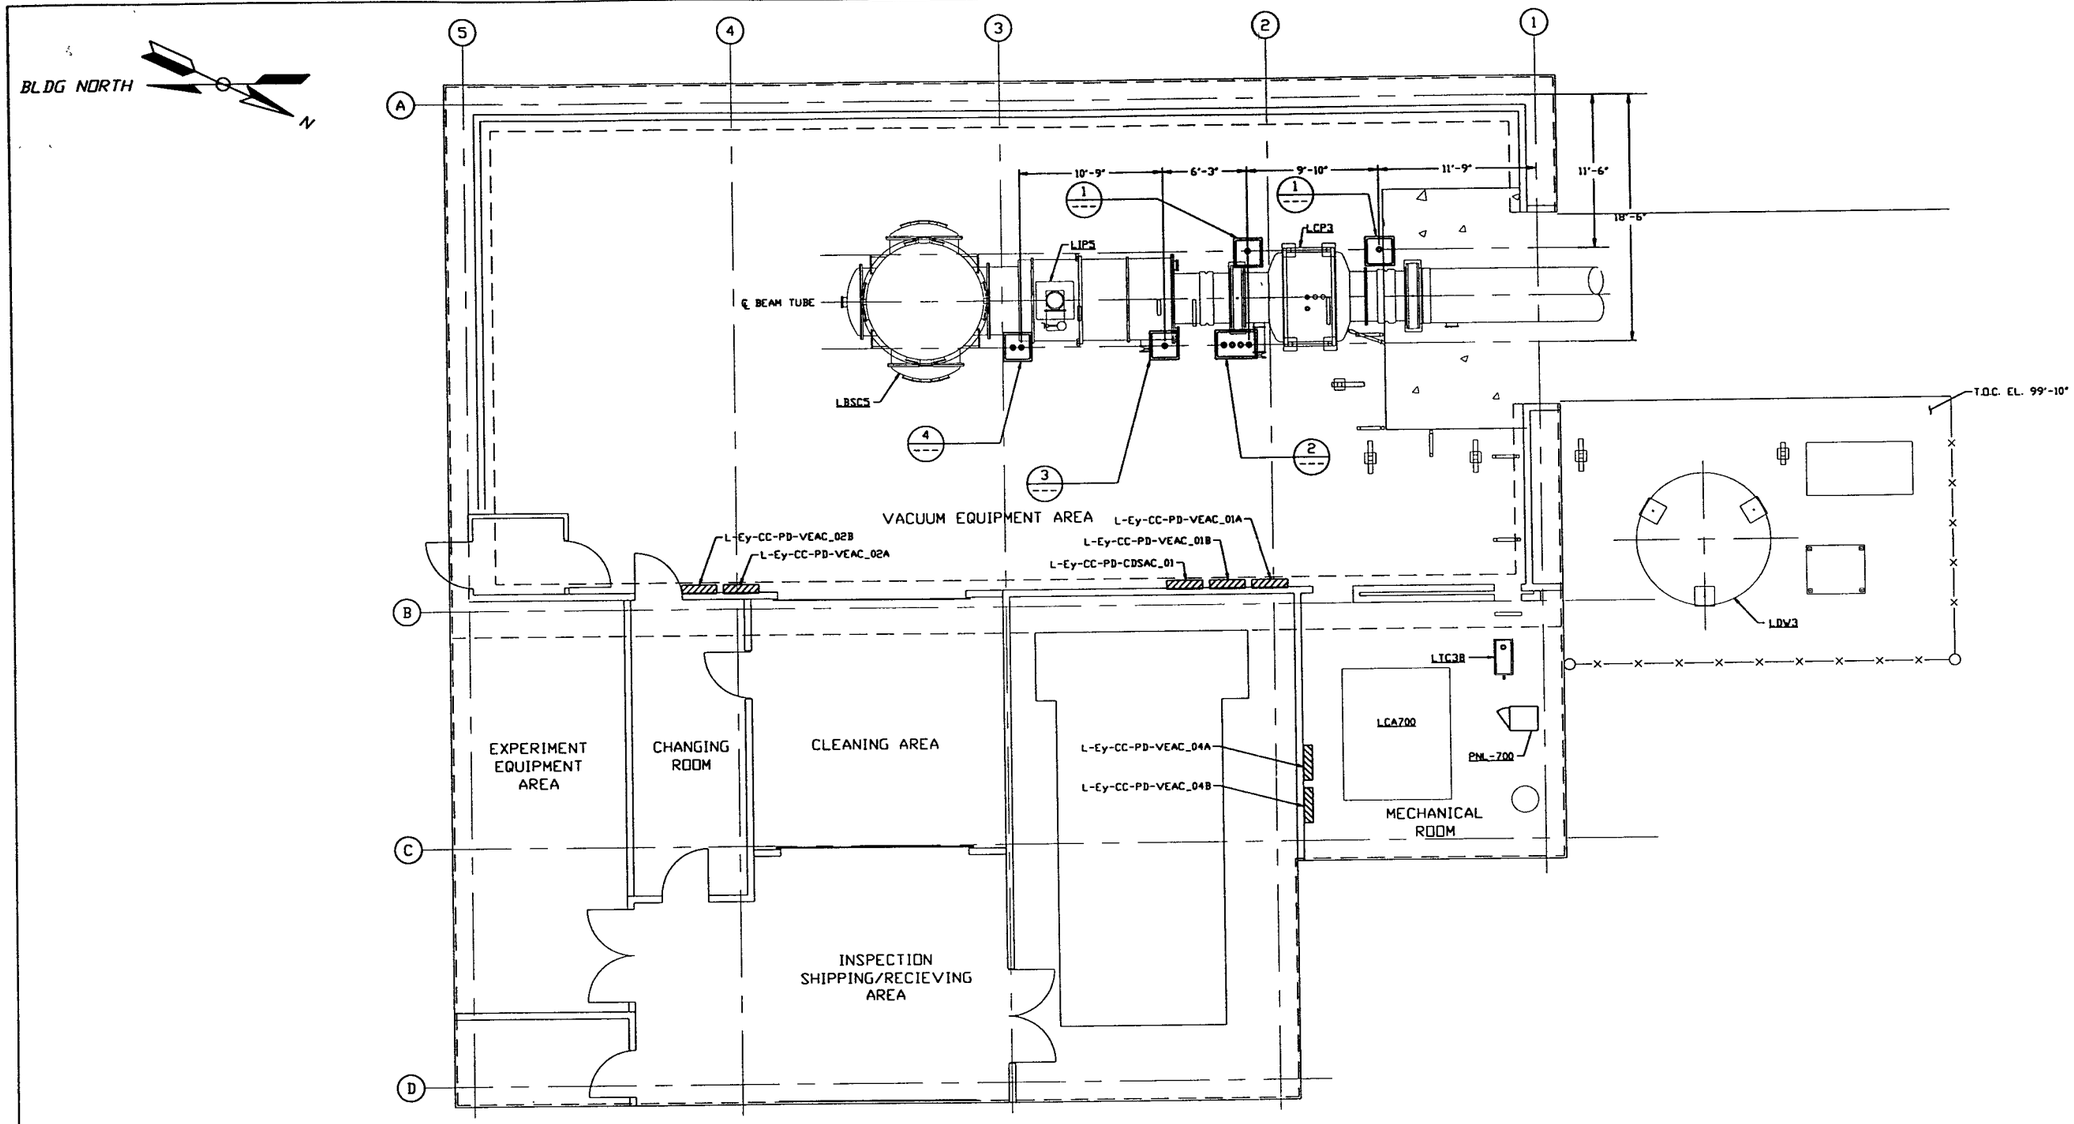

LEFT END STATION PLAN @ EL. 100'-0"

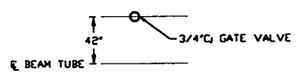

DETAIL 1 REF. THIS SHT. NO SCALE

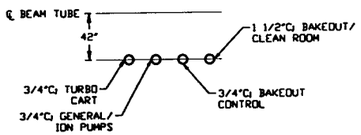

DETAIL 2 REF. THIS SHT. NO SCALE

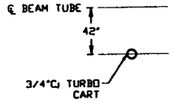

DETAIL 3 REF. THIS SHT. NO SCALE

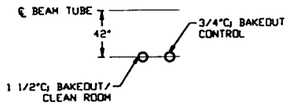

DETAIL 4 REF. THIS SHT. NO SCALE

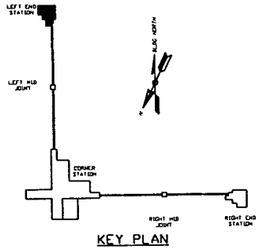

KEY PLAN

LIGO-D970140-01-V

PROPRIETARY AND CONFIDENTIAL

THE DOCUMENT CONTAINS PROPRIETARY INFORMATION BELONGING TO PROCESS SYSTEMS INTERNATIONAL, INC. OR ITS AFFILIATED COMPANIES AND SHALL BE LOANED ONLY FOR THE PURPOSE FOR WHICH IT WAS SUPPLIED. IT SHALL NOT BE COPIED, REPRODUCED OR OTHERWISE USED, NOR SHALL SUCH INFORMATION BE FURNISHED IN WHOLE OR IN PART TO OTHERS EXCEPT IN ACCORDANCE WITH THE TERMS OF ANY AGREEMENT UNDER WHICH IT WAS SUPPLIED OR WITH THE PRIOR WRITTEN CONSENT OF PROCESS SYSTEMS INTERNATIONAL, INC. AND SHALL BE RETURNED UPON REQUEST.

DWG. NO.	DESCRIPTION	DWG. NO.	DESCRIPTION

REFERENCE DRAWINGS

UNLESS OTHERWISE SPECIFIED
DIMENSIONS ARE IN INCHES
TOLERANCES:
FRACTIONAL ±
ANGULAR MACH ±0°-30' BEND ±0°
TWO PLACE DECIMAL ± .01
THREE PLACE DECIMAL ± .005
FINISHED SURFACE RMS
BREAK CORNERS 10- OUT-
REMOVE ALL BURRS

DO NOT SCALE THIS DRAWING

USED ON

NEXT ASS'Y

REV	DESCRIPTION			CHKD	DRWN	DATE	DEC#
1	ISSUE FOR LA DESIGN REVIEW	REB	DMcW	RJW		02.24.97	0430
0	ISSUE FOR INSTALLATION		DMcW	RJW		12.03.96	0374

ISSUE DESCRIPTION

PROCESS SYSTEMS INTERNATIONAL INC.
20 WALKUP DR. WESTBOROUGH, MASSACHUSETTS 01581 USA

ELECTRICAL CONDUIT STUB-UP PLAN LIGO VACUUM EQUIPMENT LOUISIANA SITE LEFT END STATION

CAD FILE	SIZE	DWG. NO.	REV.
V0493705	D	V049-3-705	1
SCALE 3/16" = 1'-0"		SHEET 1 OF 1	